




1133/1

965

LEGENDA:

- granica katastarske parcele
- faktičko stanje
- 000 oznaka katastarske parcele

	Društvo za geodetske radove i usluge "RAS company" doo, Budva, 13 Jul zgr BSP.	Katastarska opština:	Kavač
	Mob. tel: +382 68 623 323	Razmera:	1 : 250
	radivojesoldat@gmail.com	Ekvidistancija:	0.25 m
Evidencijski broj:	063_2023	Snimanje izvršio:	Majstorović Jakov
Investitor:	DOO KOMUNALNO KOTOR	Snimanje izvršio dana:	18.03.2023.
		Instrument:	Leica GPS
SITUACIONI PLAN DIJELA KP. BROJ 965 KO KAVAČ		Ovjerava:  Majstorović Jakov	

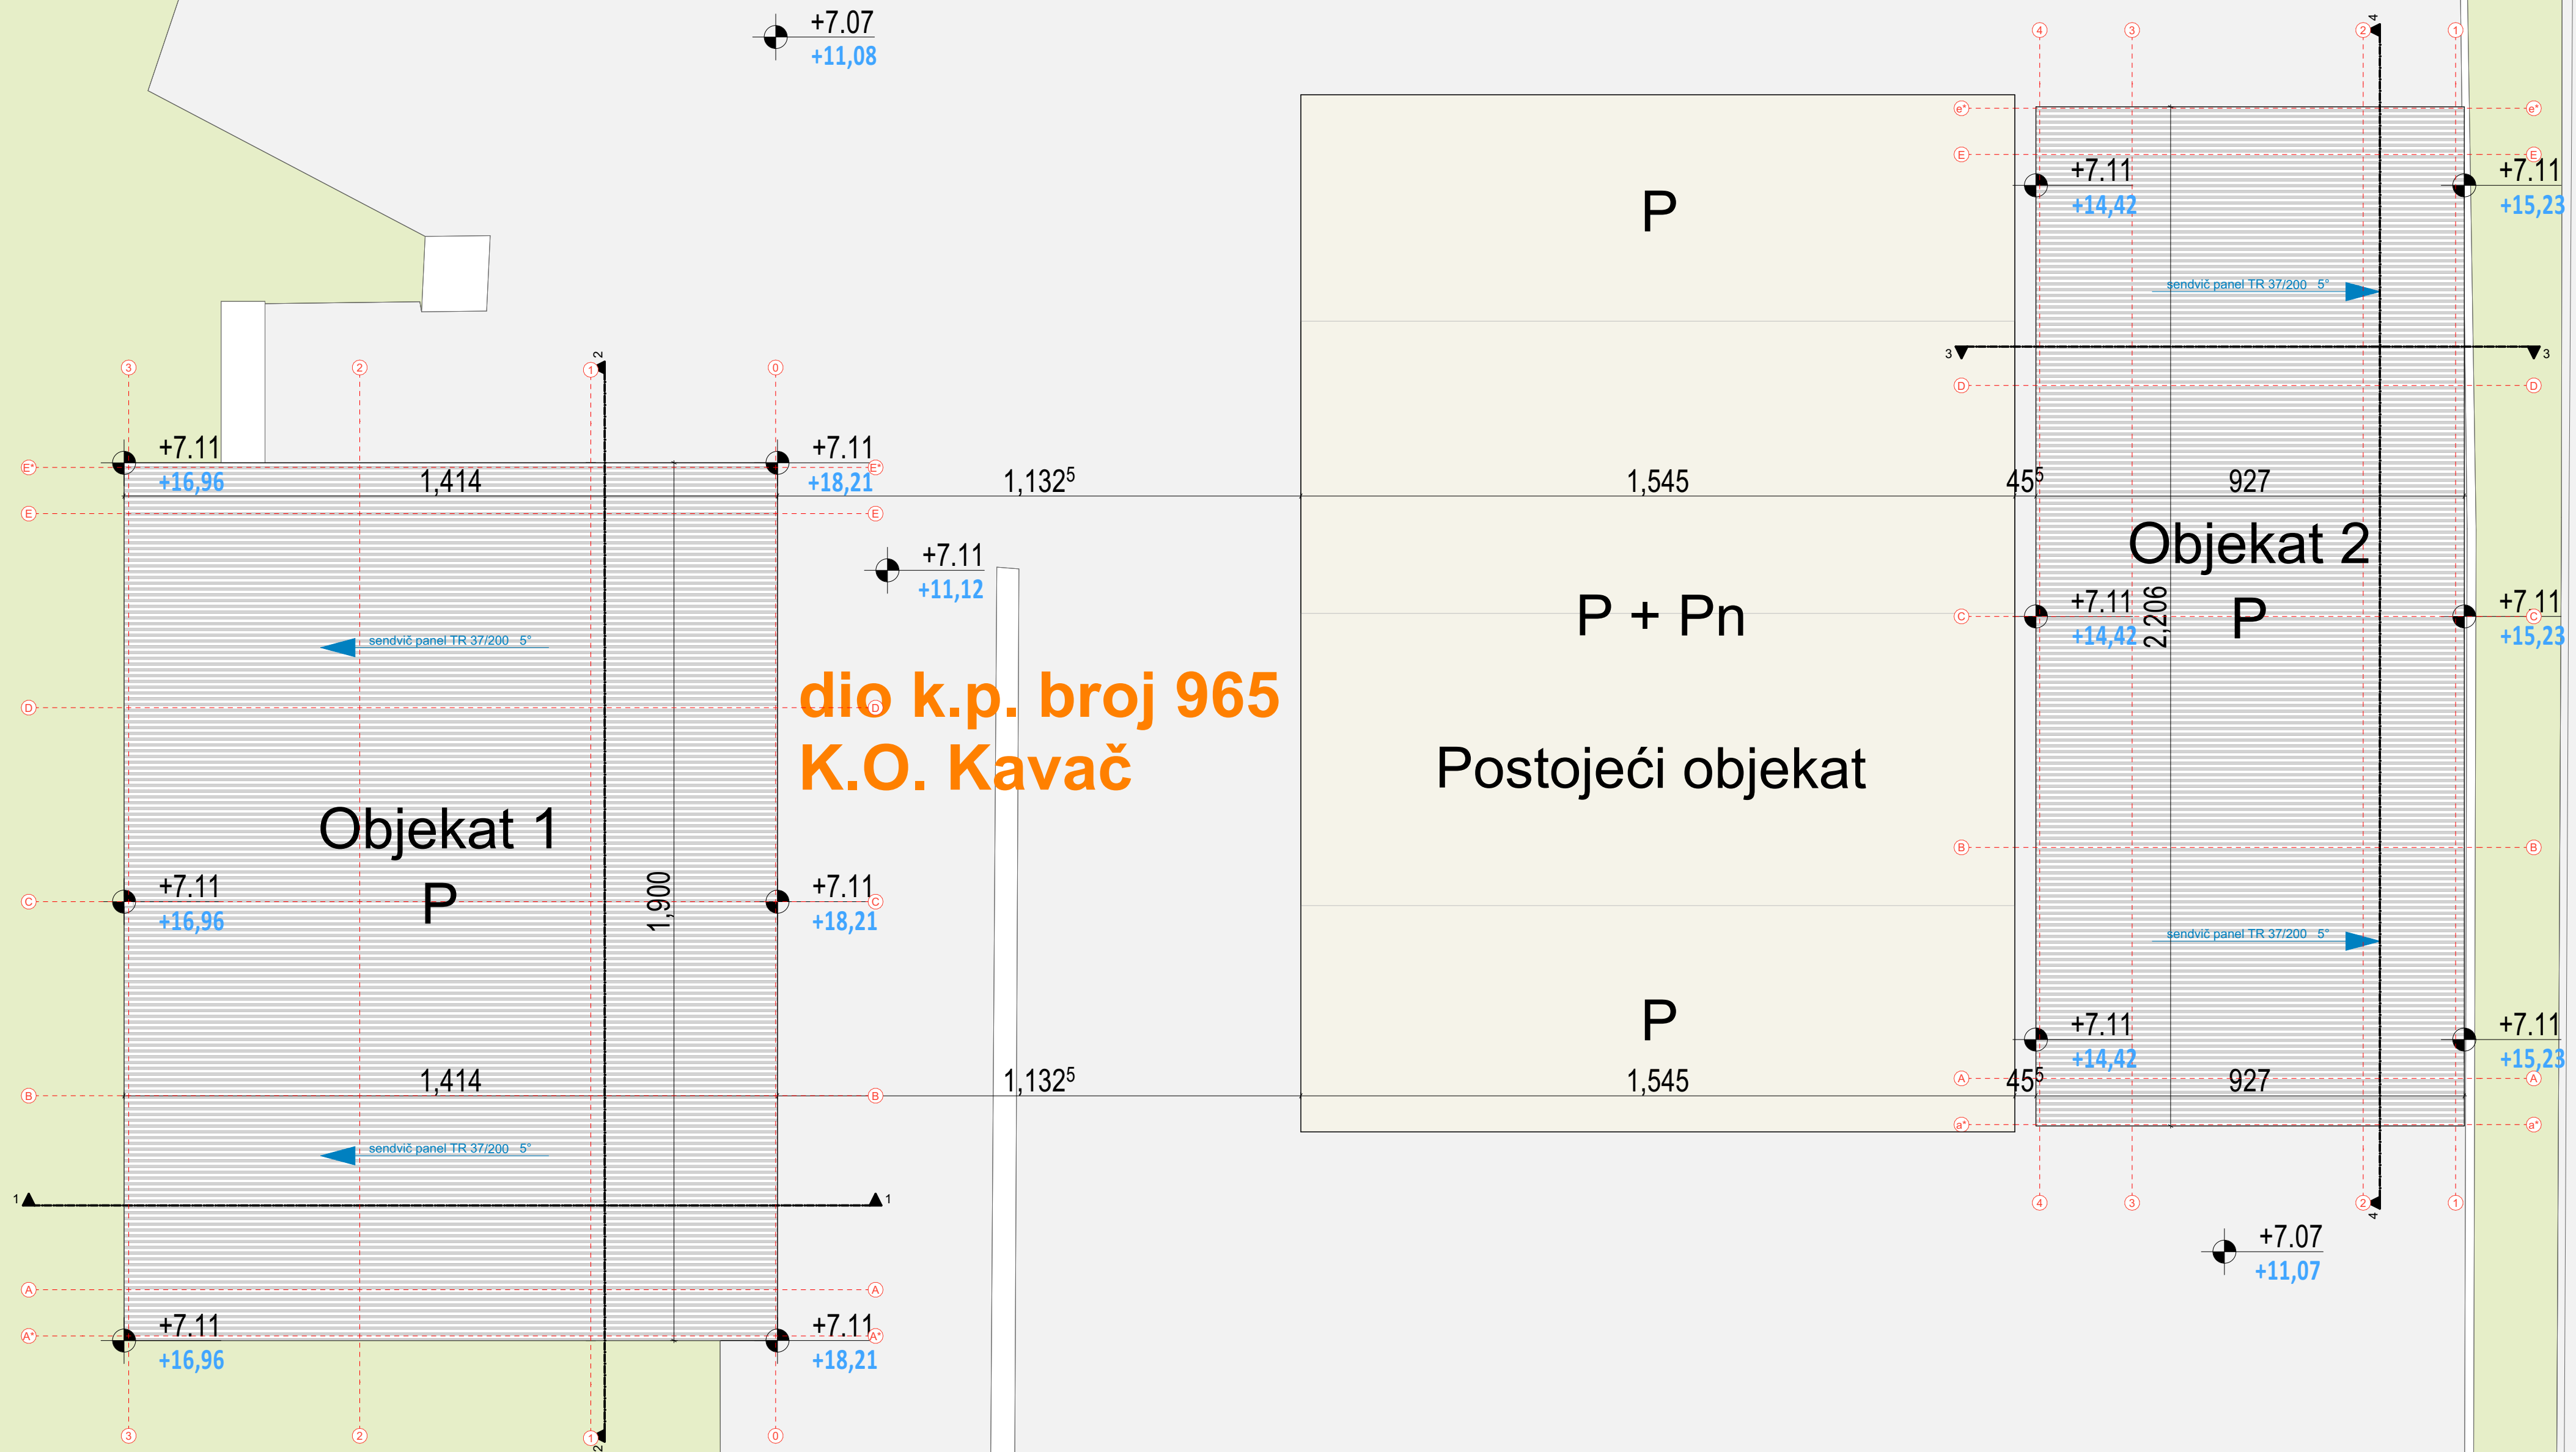

LEGENDE MATERIJALA I OZNAKA


- kat. parc. granica / broj katastarske parcele
- linija postojeće saobraćajnice
- kanal
- kolska saobraćajnica- beton
- zelene površine
- sendvič panel TR 37/200

OBJEKAT 1			
relativna kota prizemlja	+0,00m	relativna kota zabata	+7,11m
apsolutna kota prizemlja	+11,10mnv	apsolutna kota zabata	+18,21mnv

OBJEKAT 2			
relativna kota prizemlja	+0,00m	relativna kota zabata	+4,13m
apsolutna kota prizemlja	+11,10mnv	apsolutna kota zabata	+15,23mnv

Prilog:
SITUACIJA



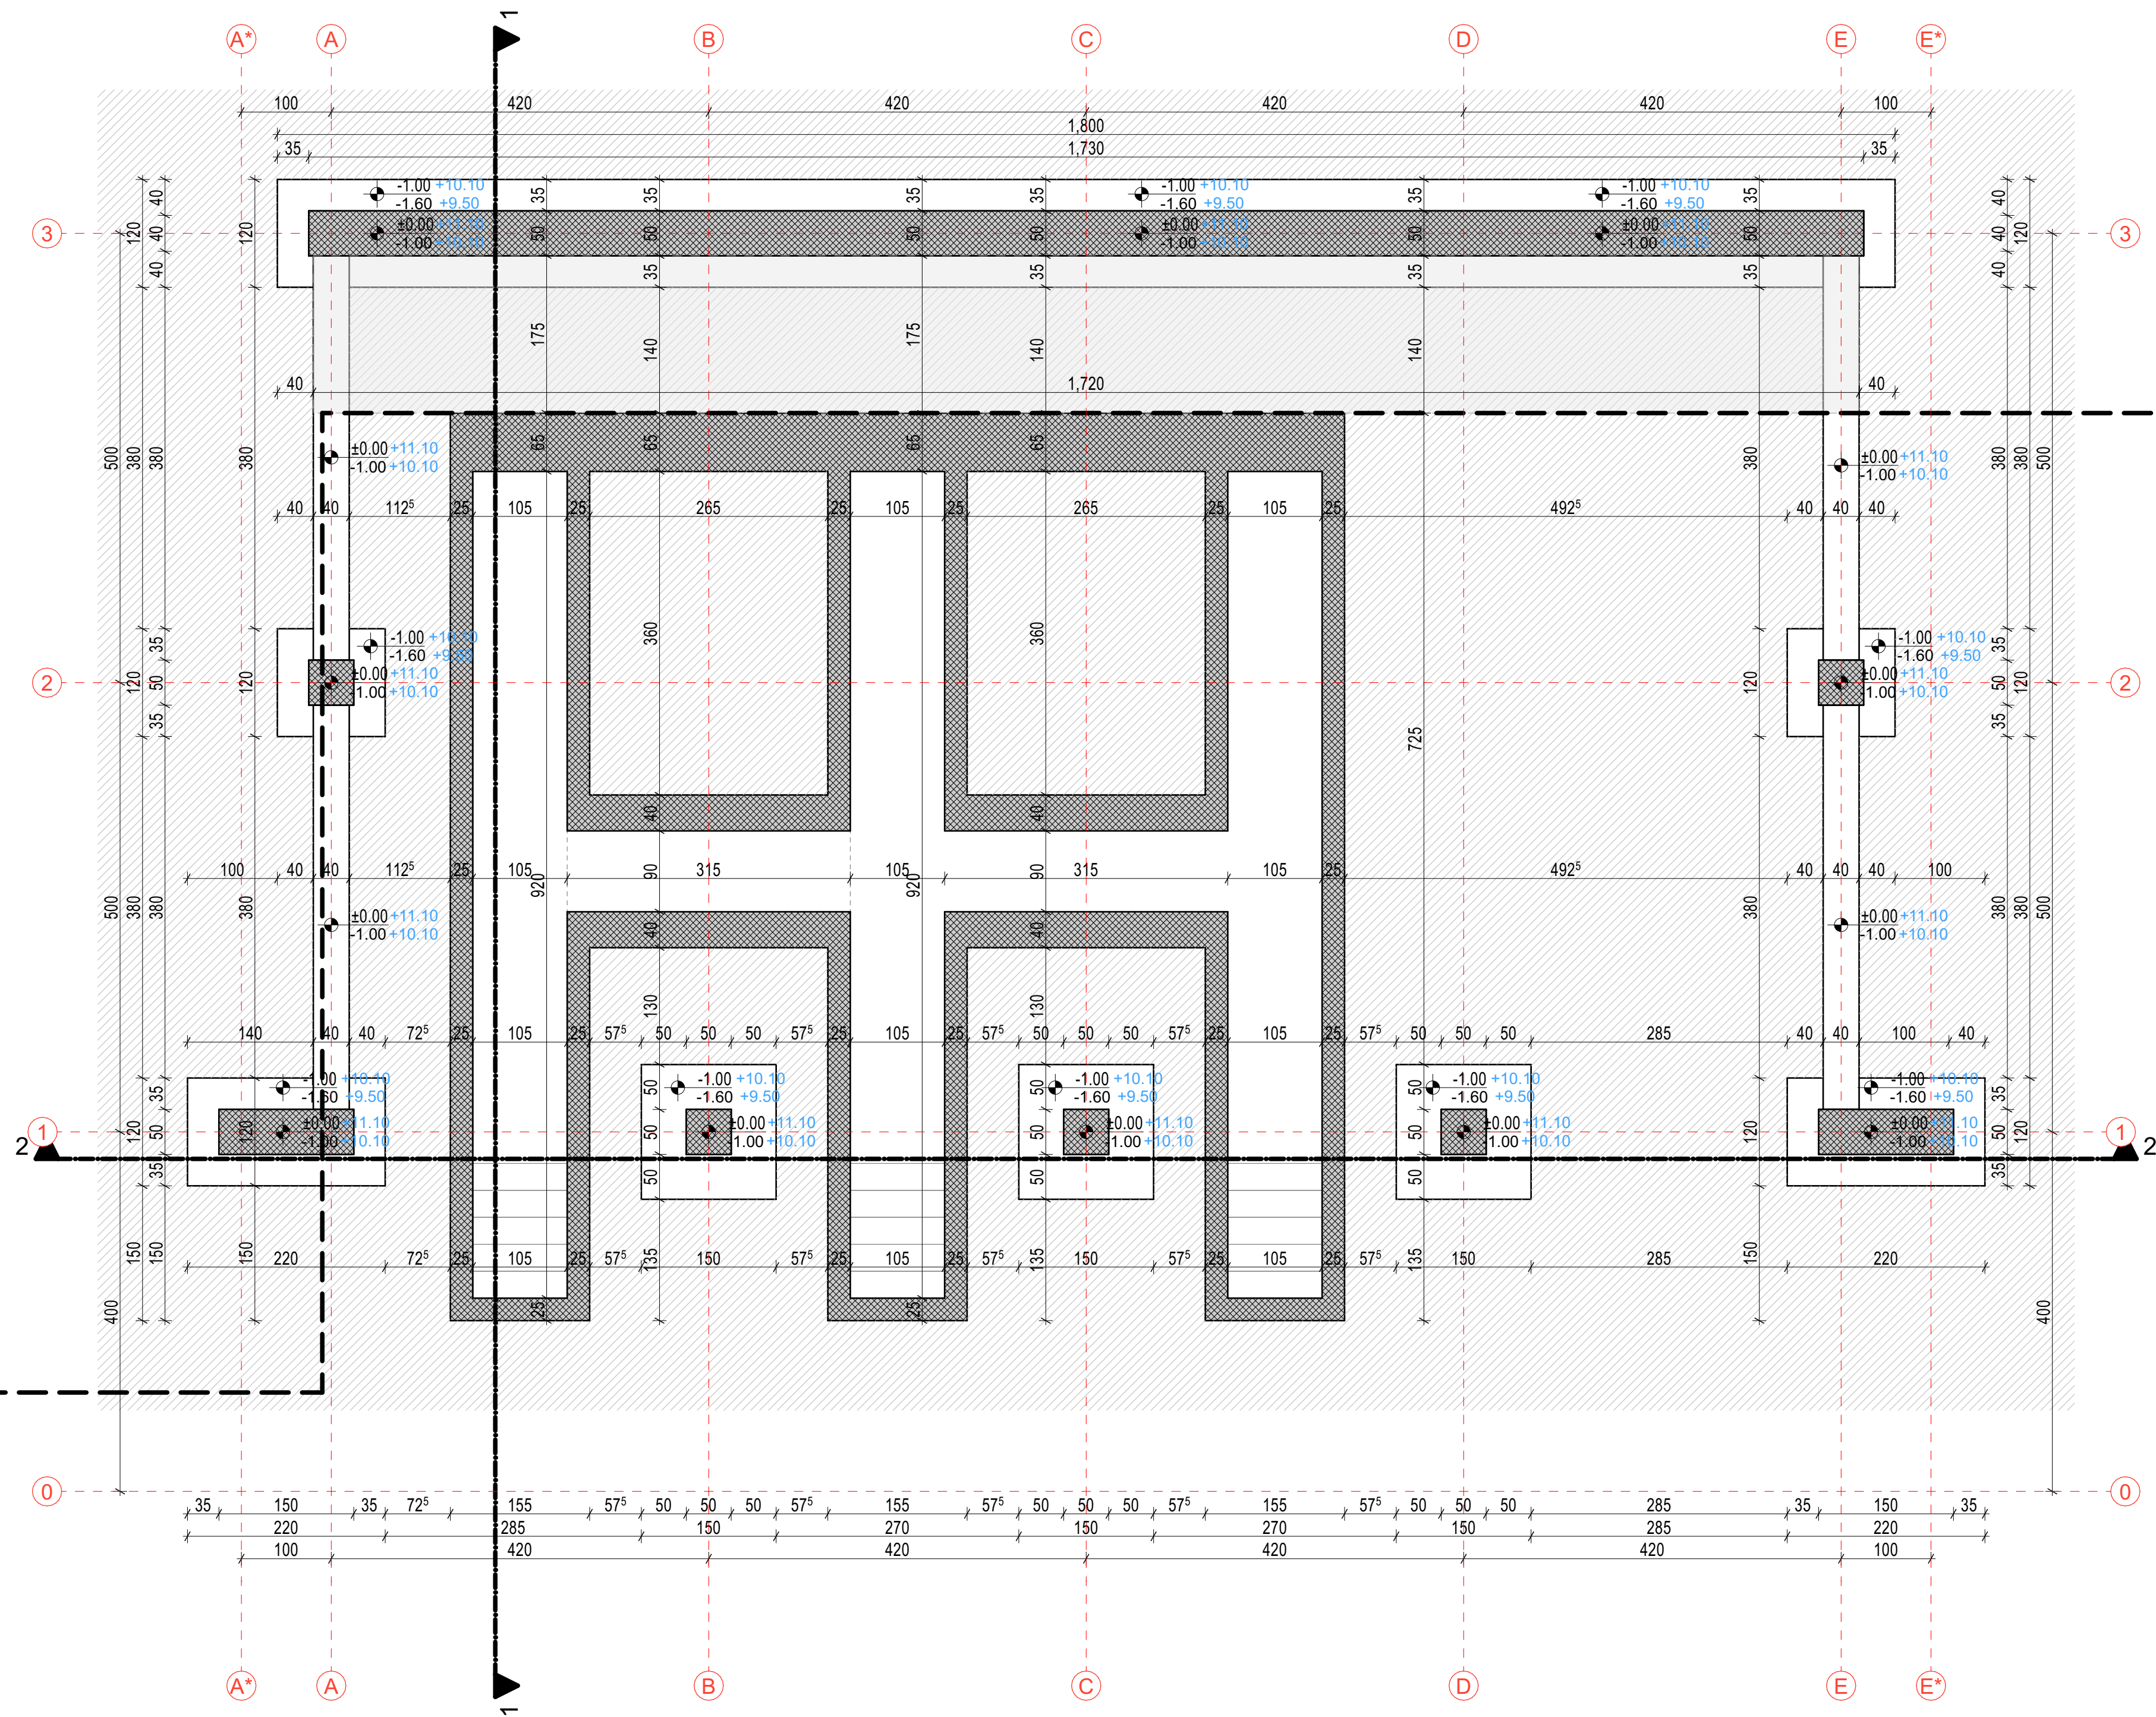


relativna kota prizemlja
apsolutna kota prizemlja

+0,00m
+11,10m

relativna kota krova
apsolutna kota krova

+7,11m
+18,21m



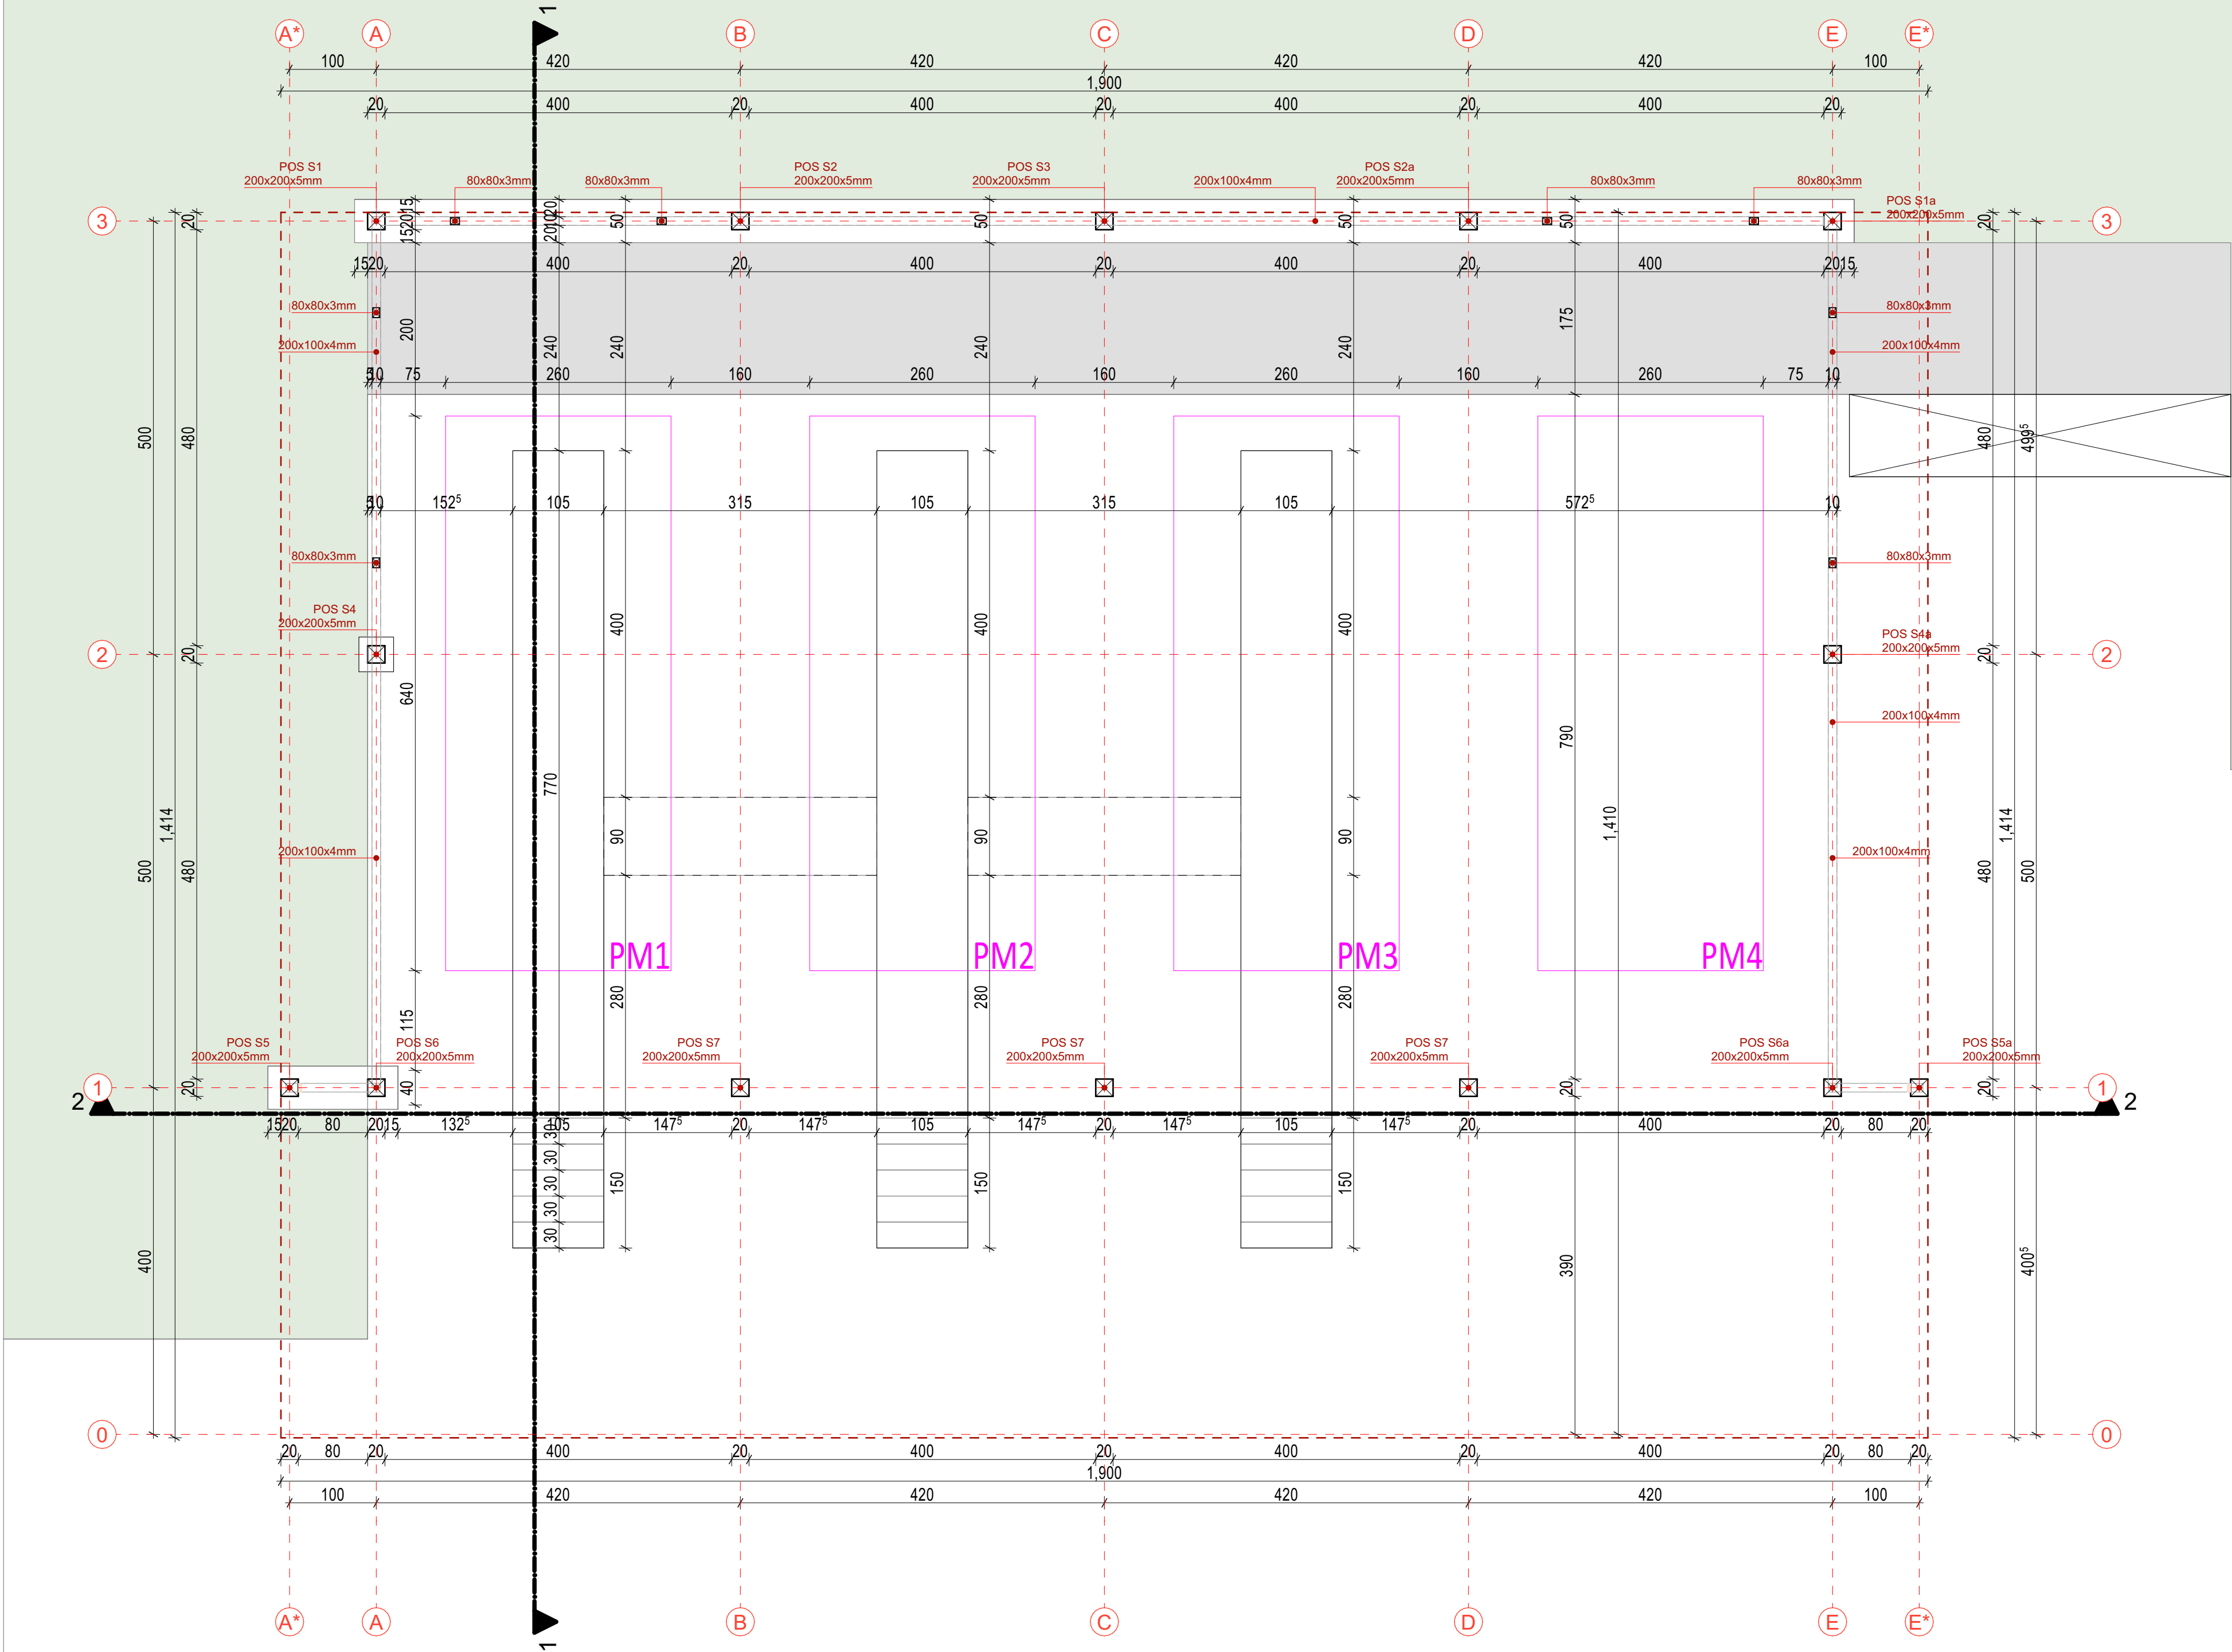


relativna kota prizemlja
apsolutna kota prizemlja

+0,00m
+11,10m

relativna kota krova
apsolutna kota krova

+7,11m
+18,21m

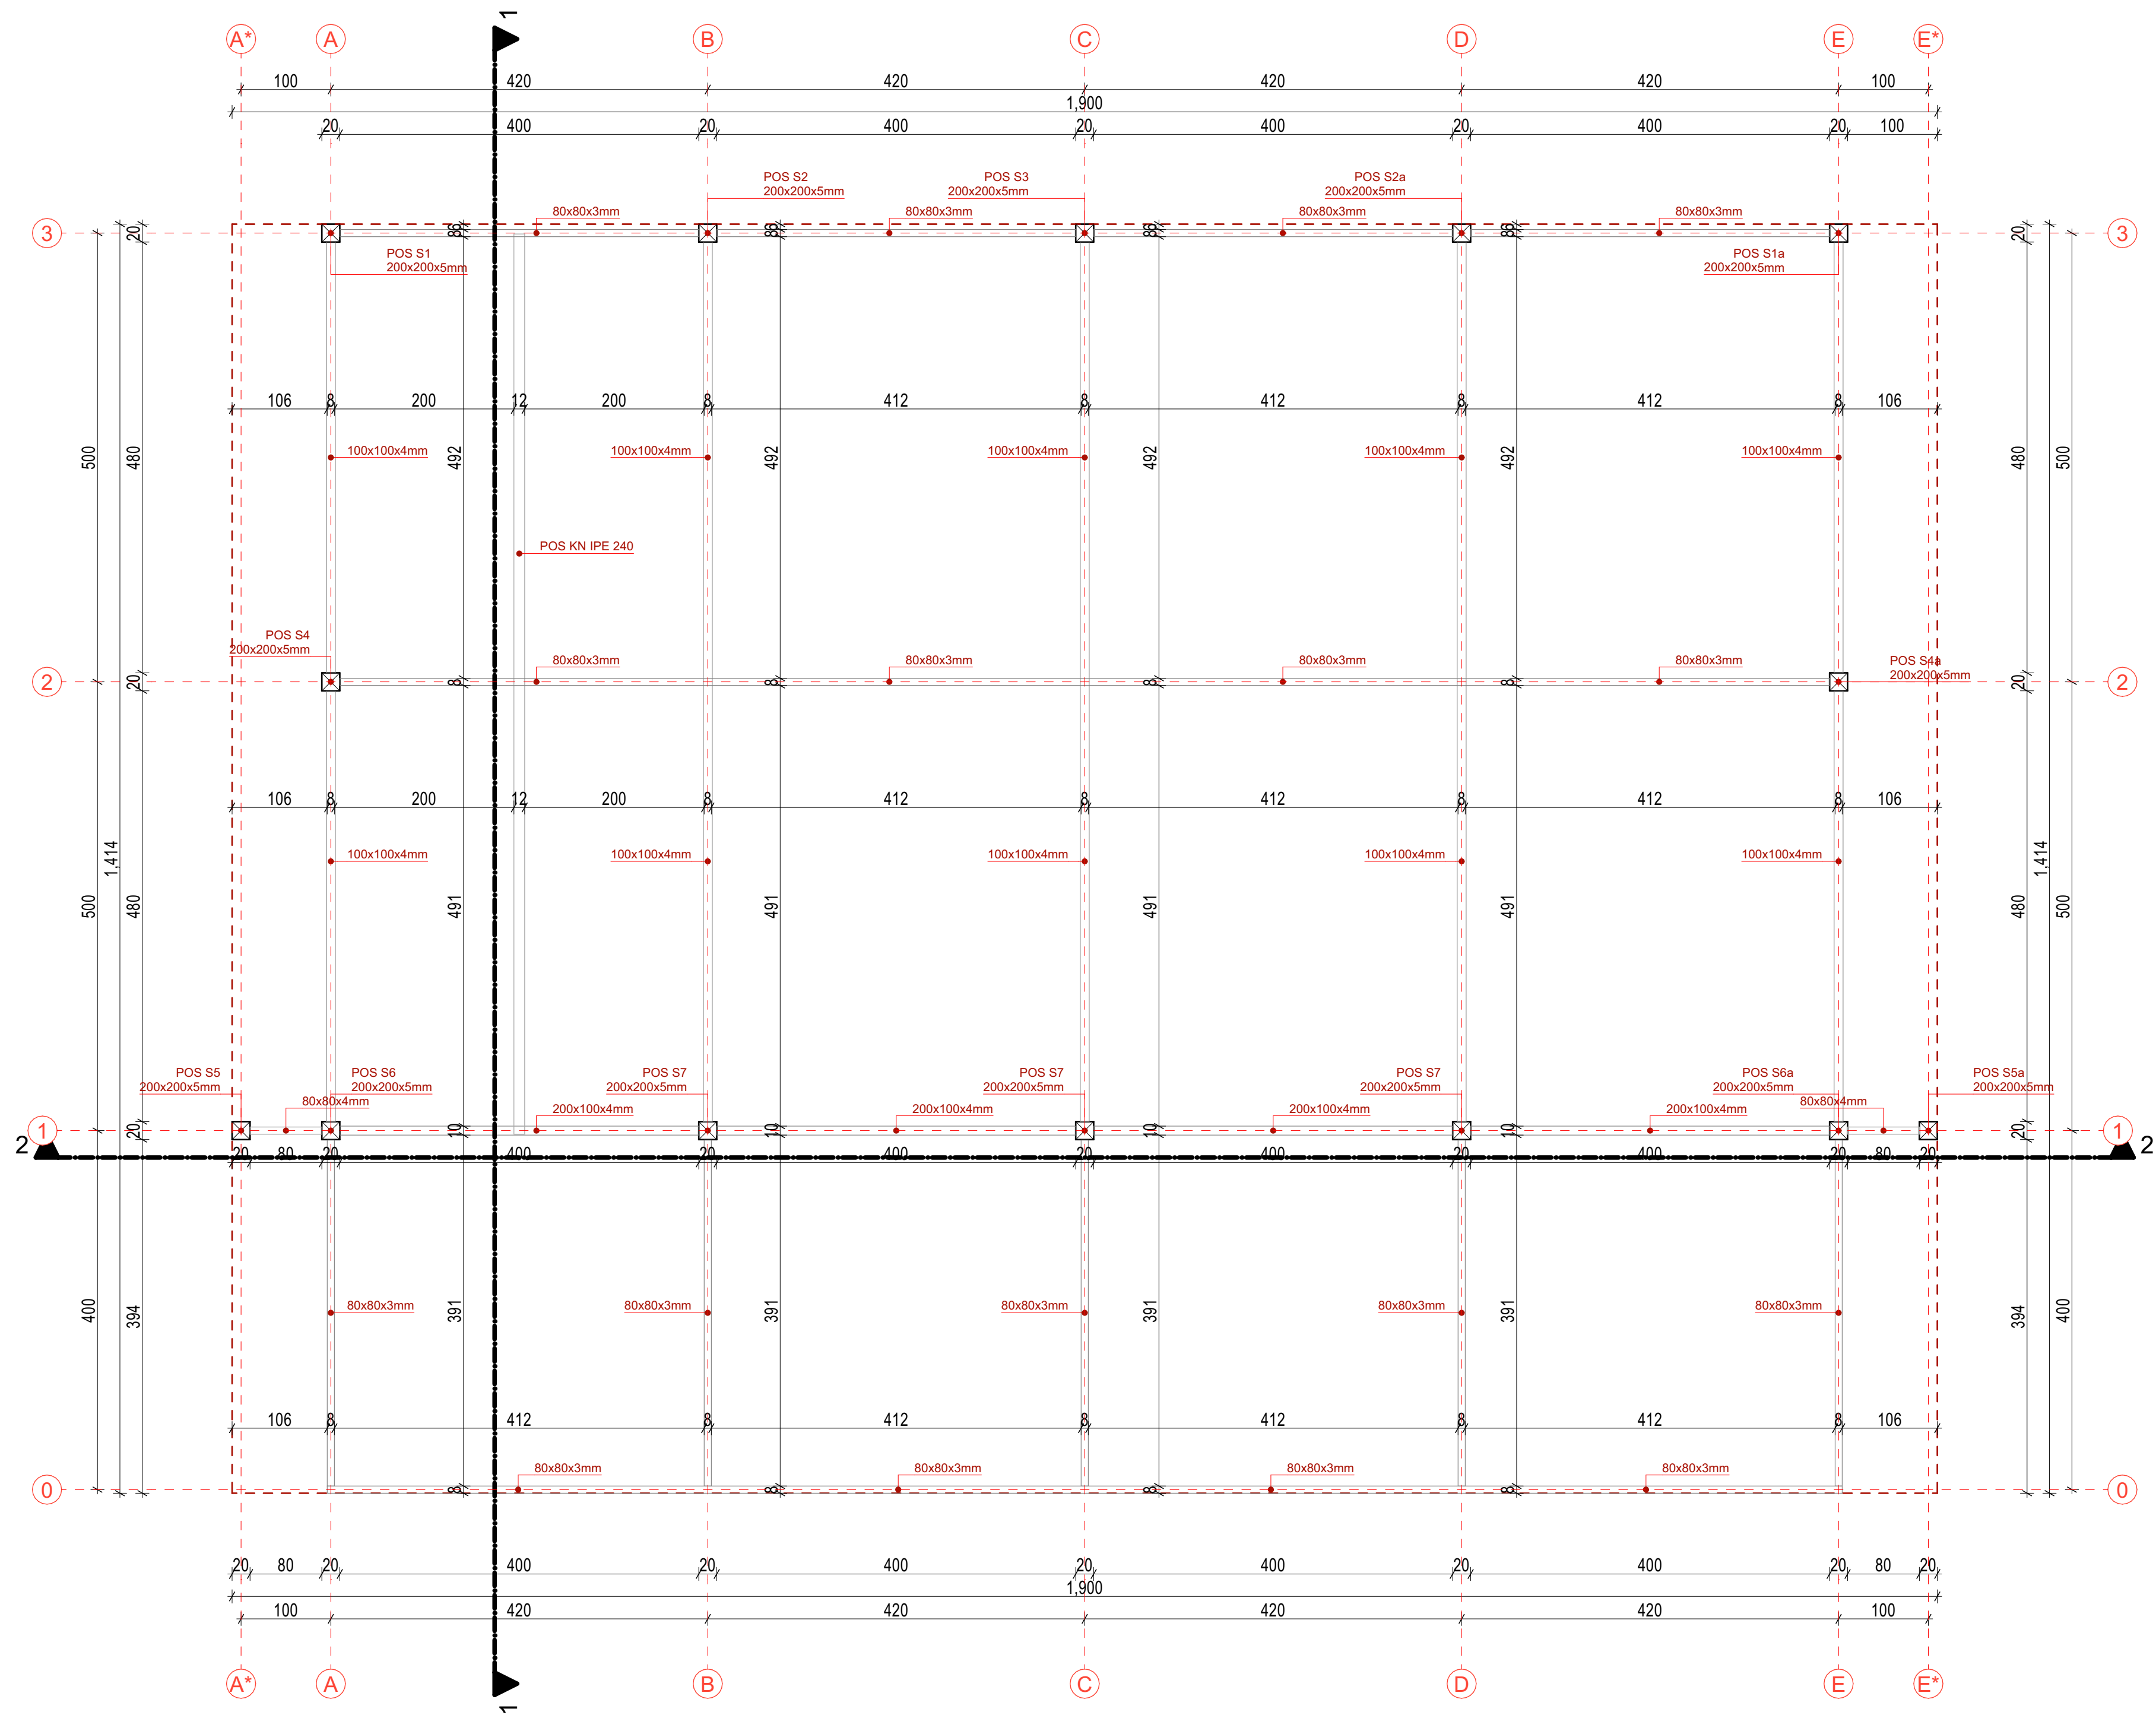

relativna kota prizemlja
apsolutna kota prizemlja

+0,00m
+11,10m


relativna kota krova
apsolutna kota krova

+7,11m
+18,21m



LEGENDE MATERIJALA I OZNAKA

	120x80x3mm
	60x60x3mm
	80x80x3mm
	80x80x3mm

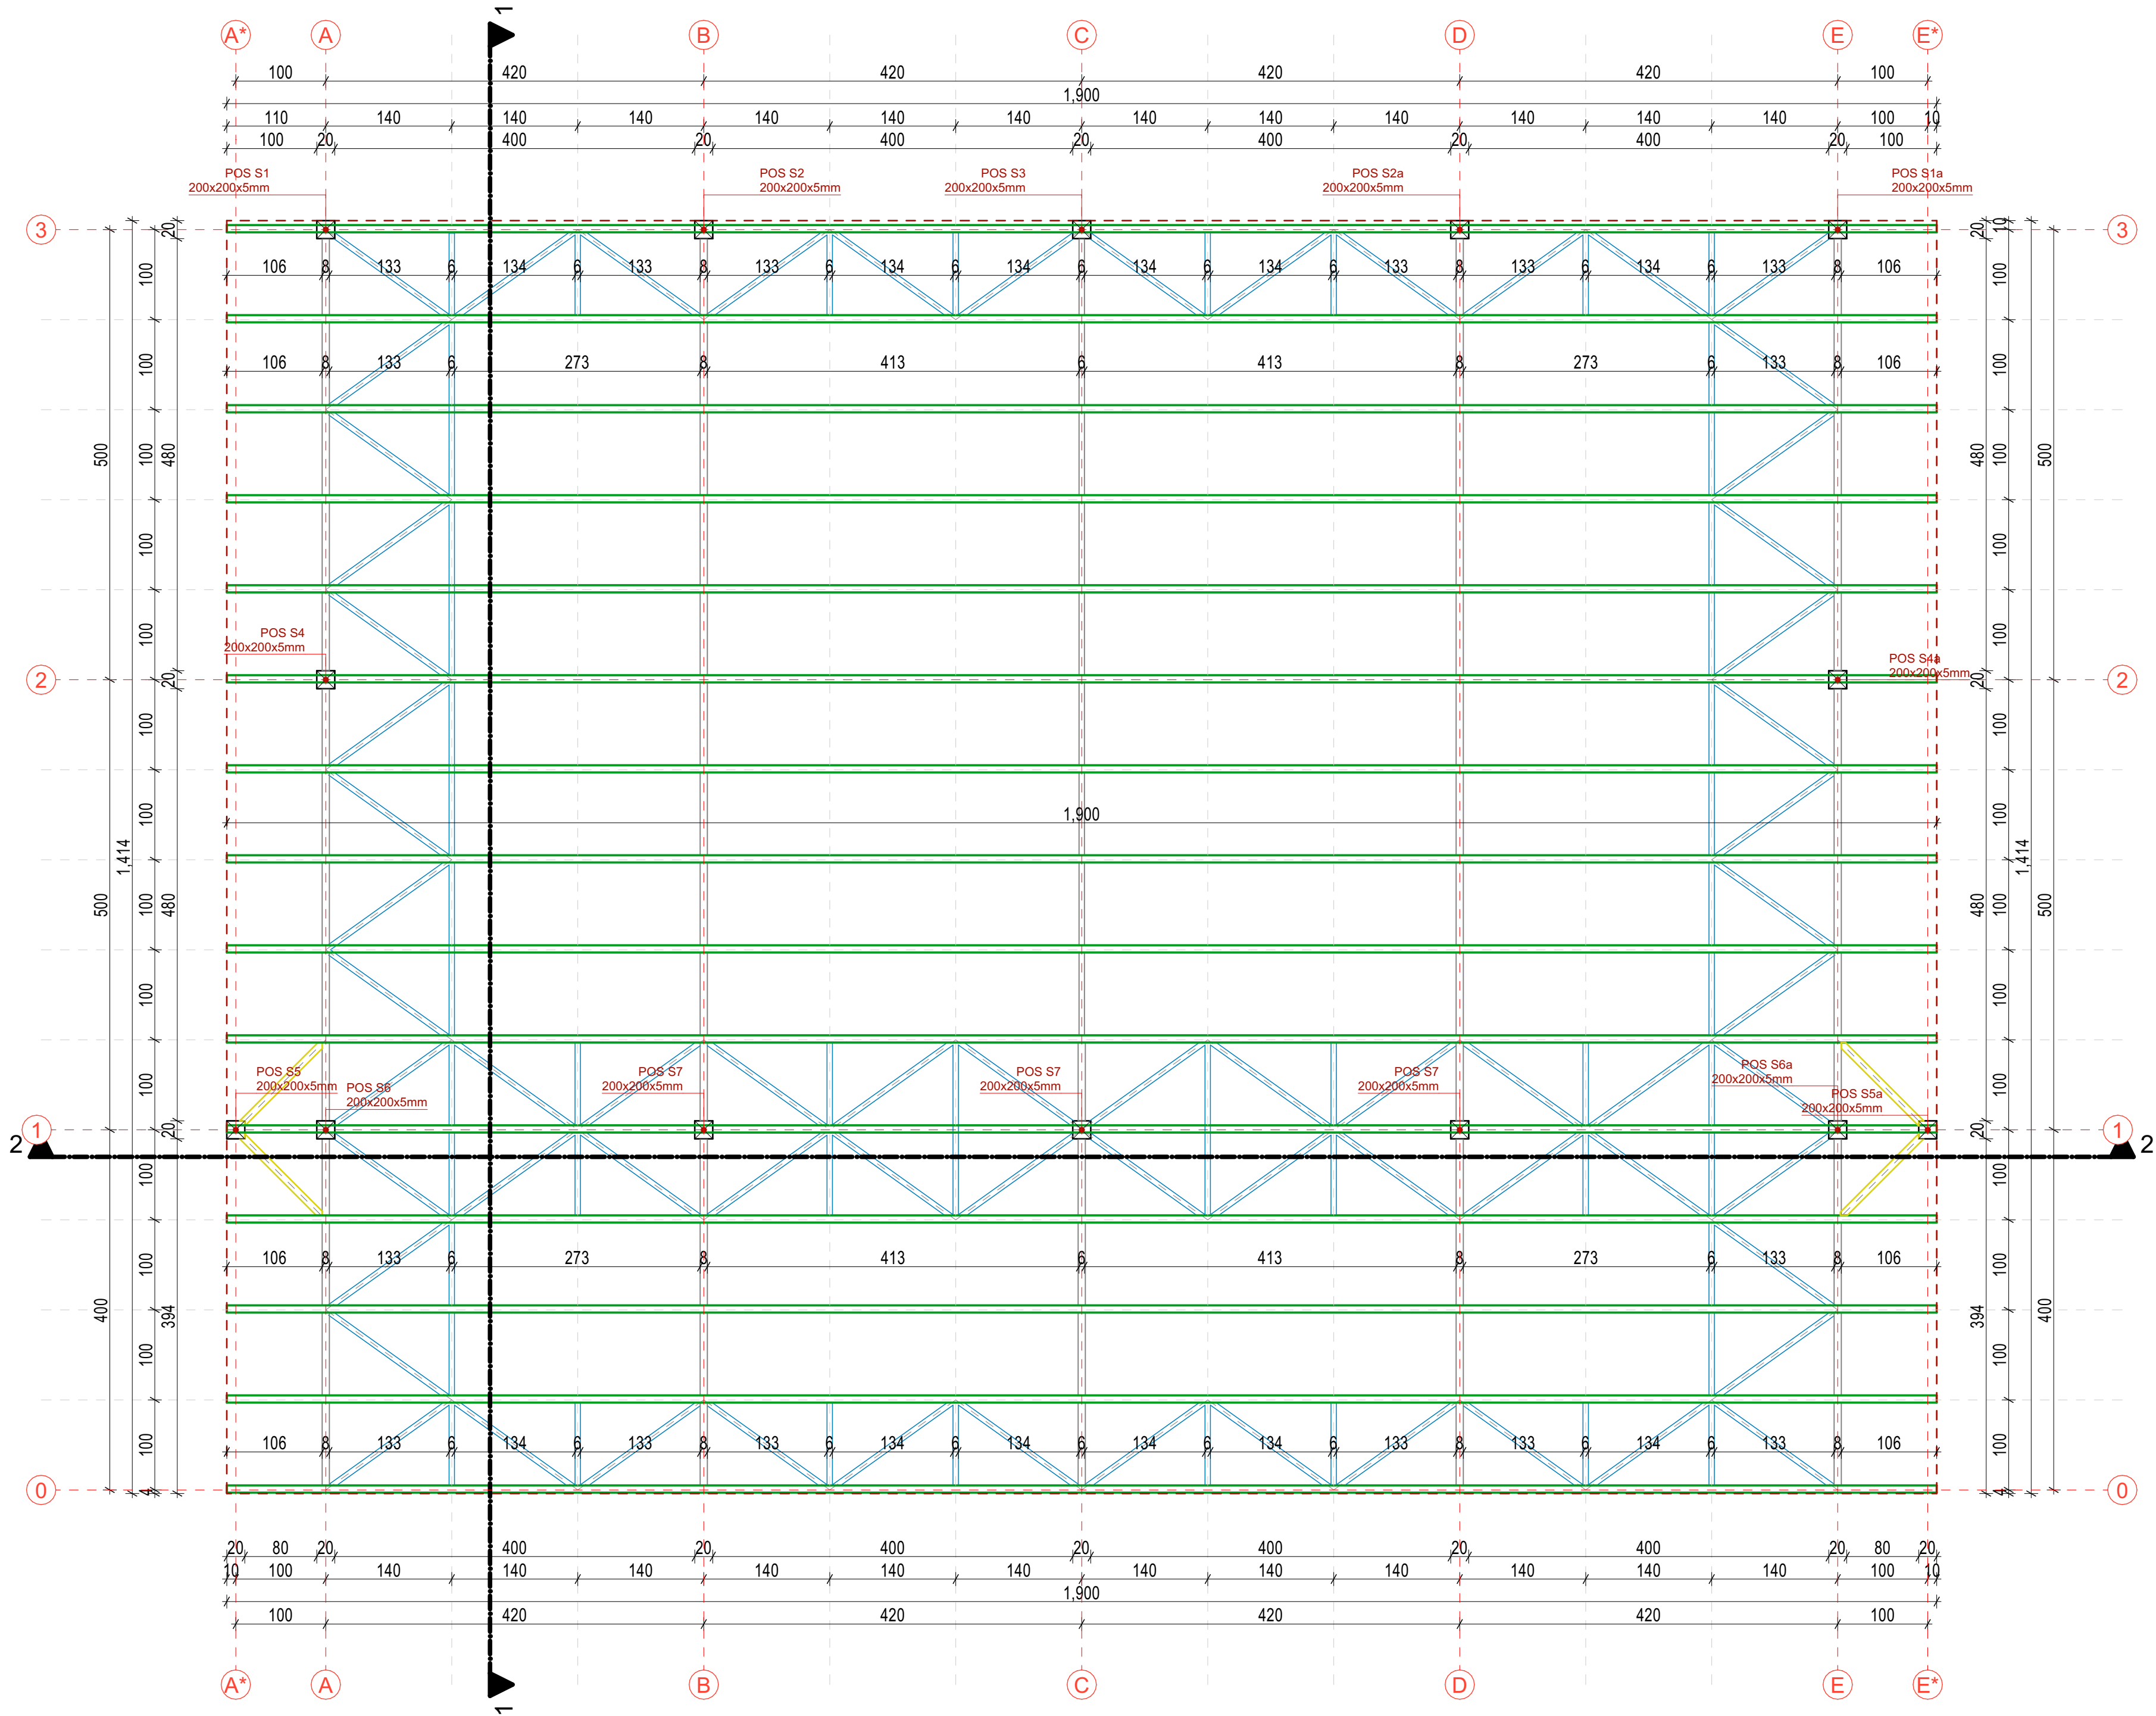

relativna kota prizemlja
apsolutna kota prizemlja


+0,00m
+11,10mnv

relativna kota krova
apsolutna kota krova

+7,11m
+18,21mnv



Prilog:
PRESJEK 1-1 -OBJEKAT 1

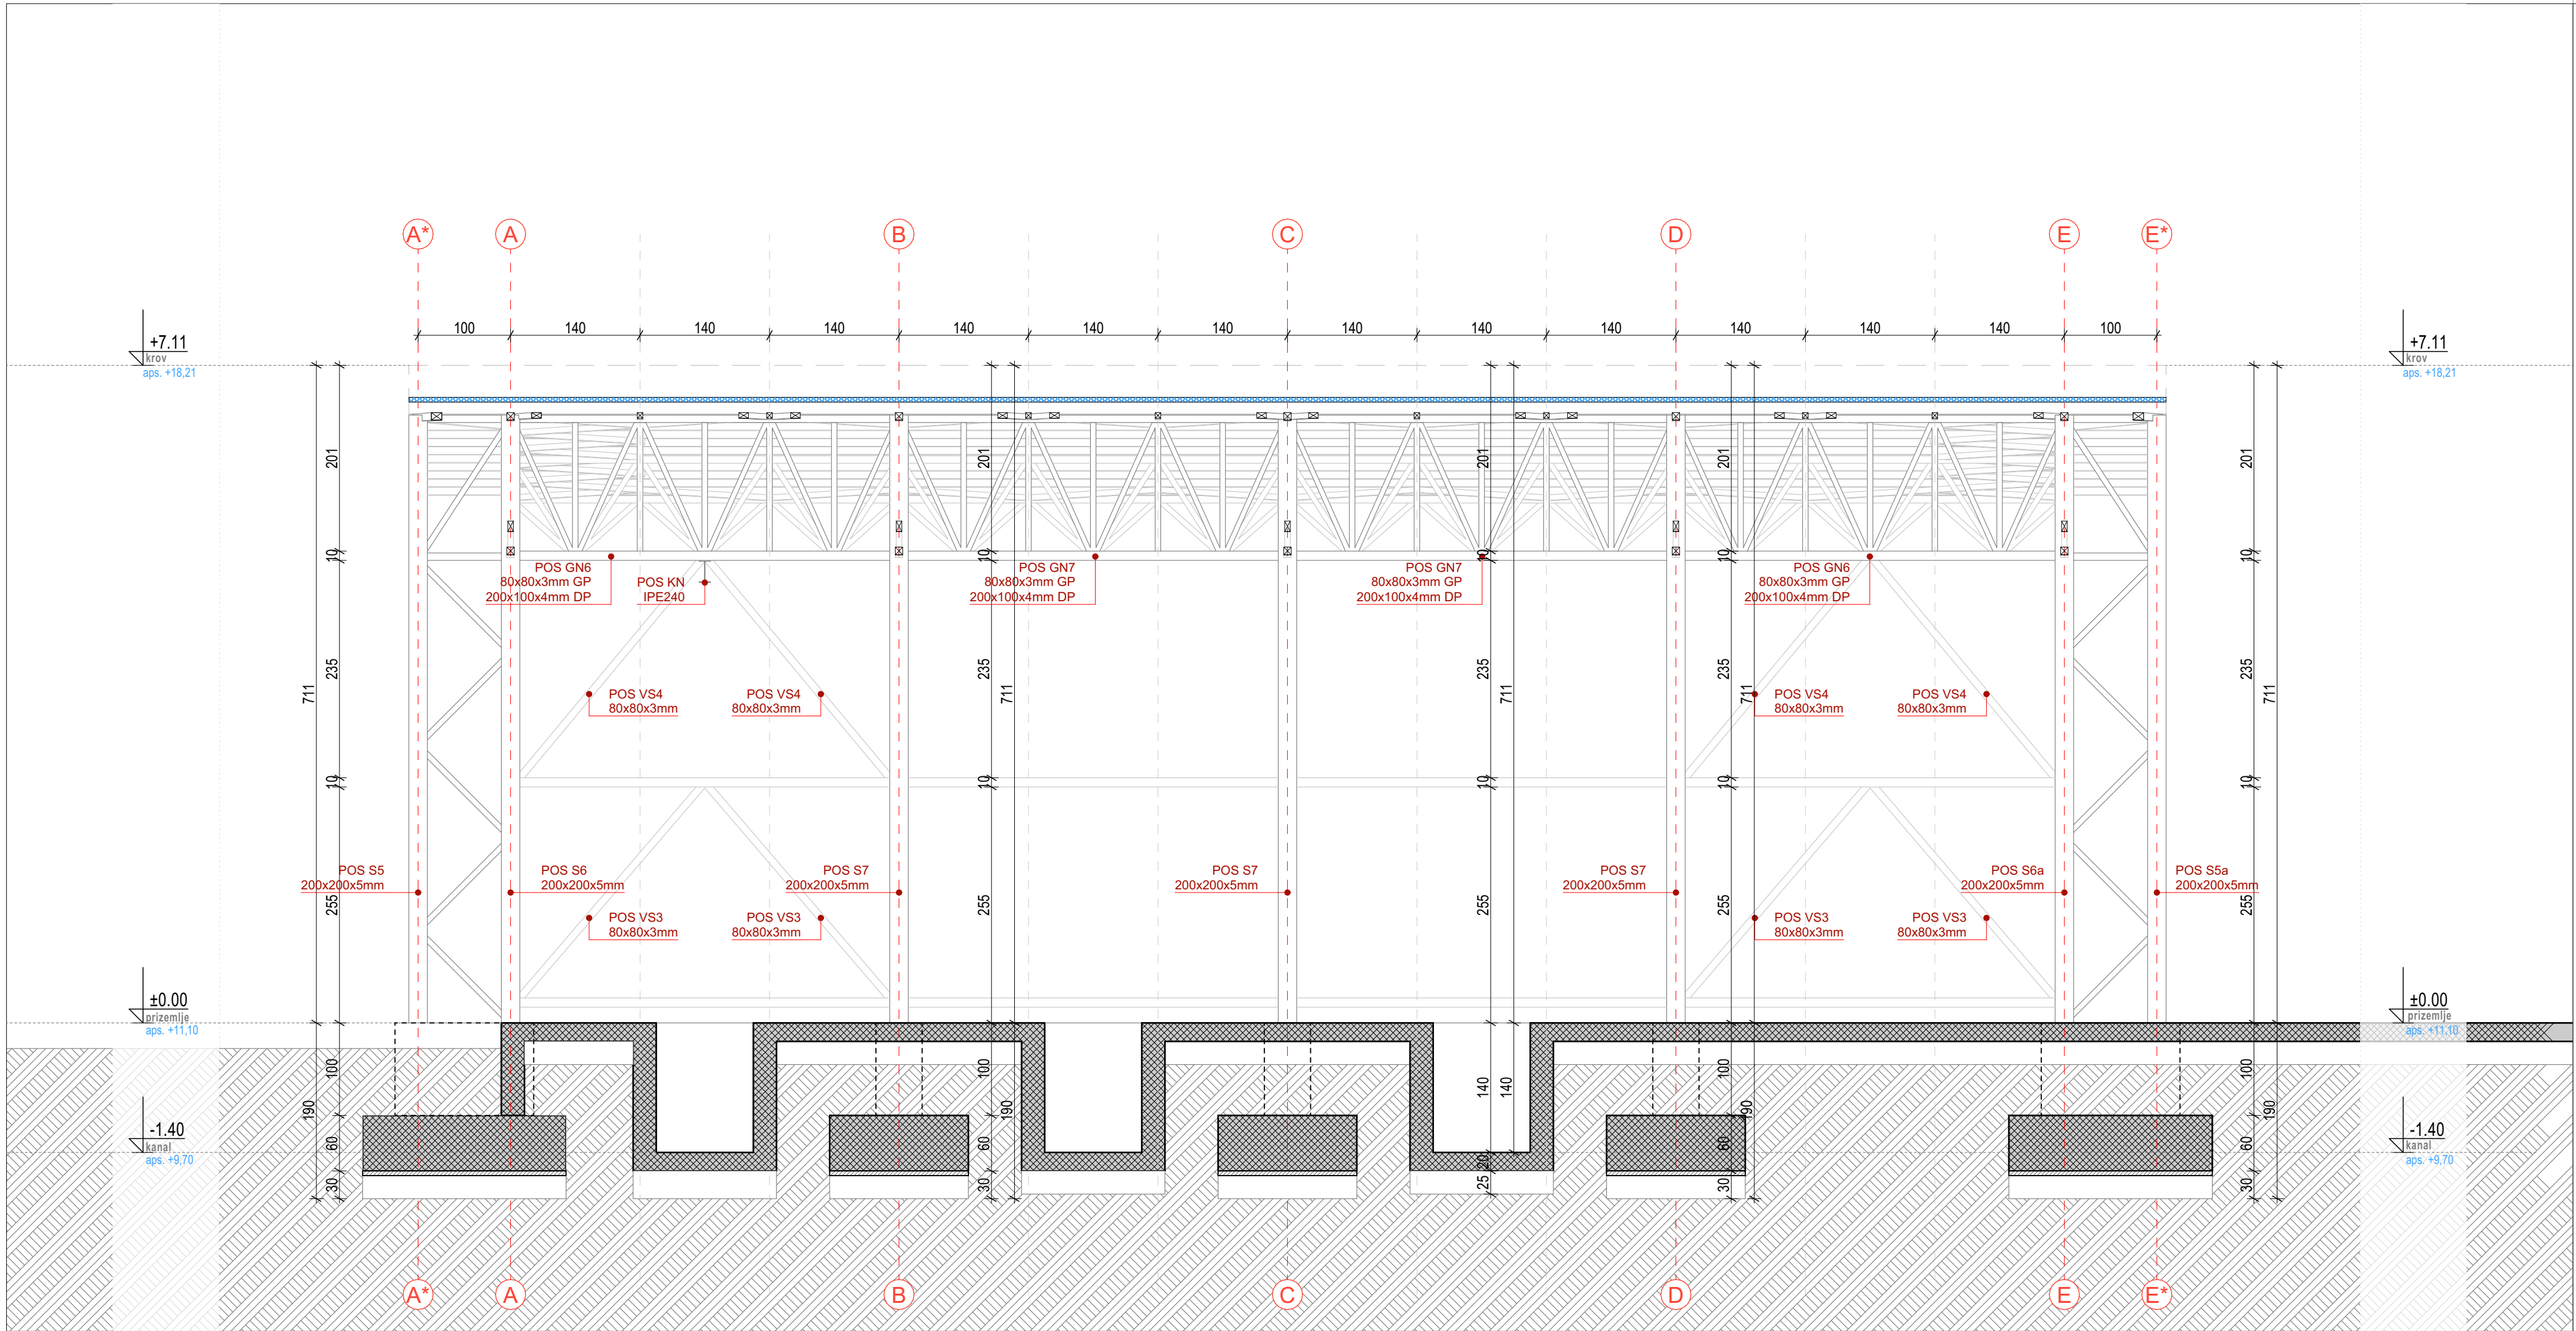


relativna kota prizemlja
apsolutna kota prizemlja

+0,00m
+11,10m

relativna kota krova
apsolutna kota krova

+7,11m
+18,21m

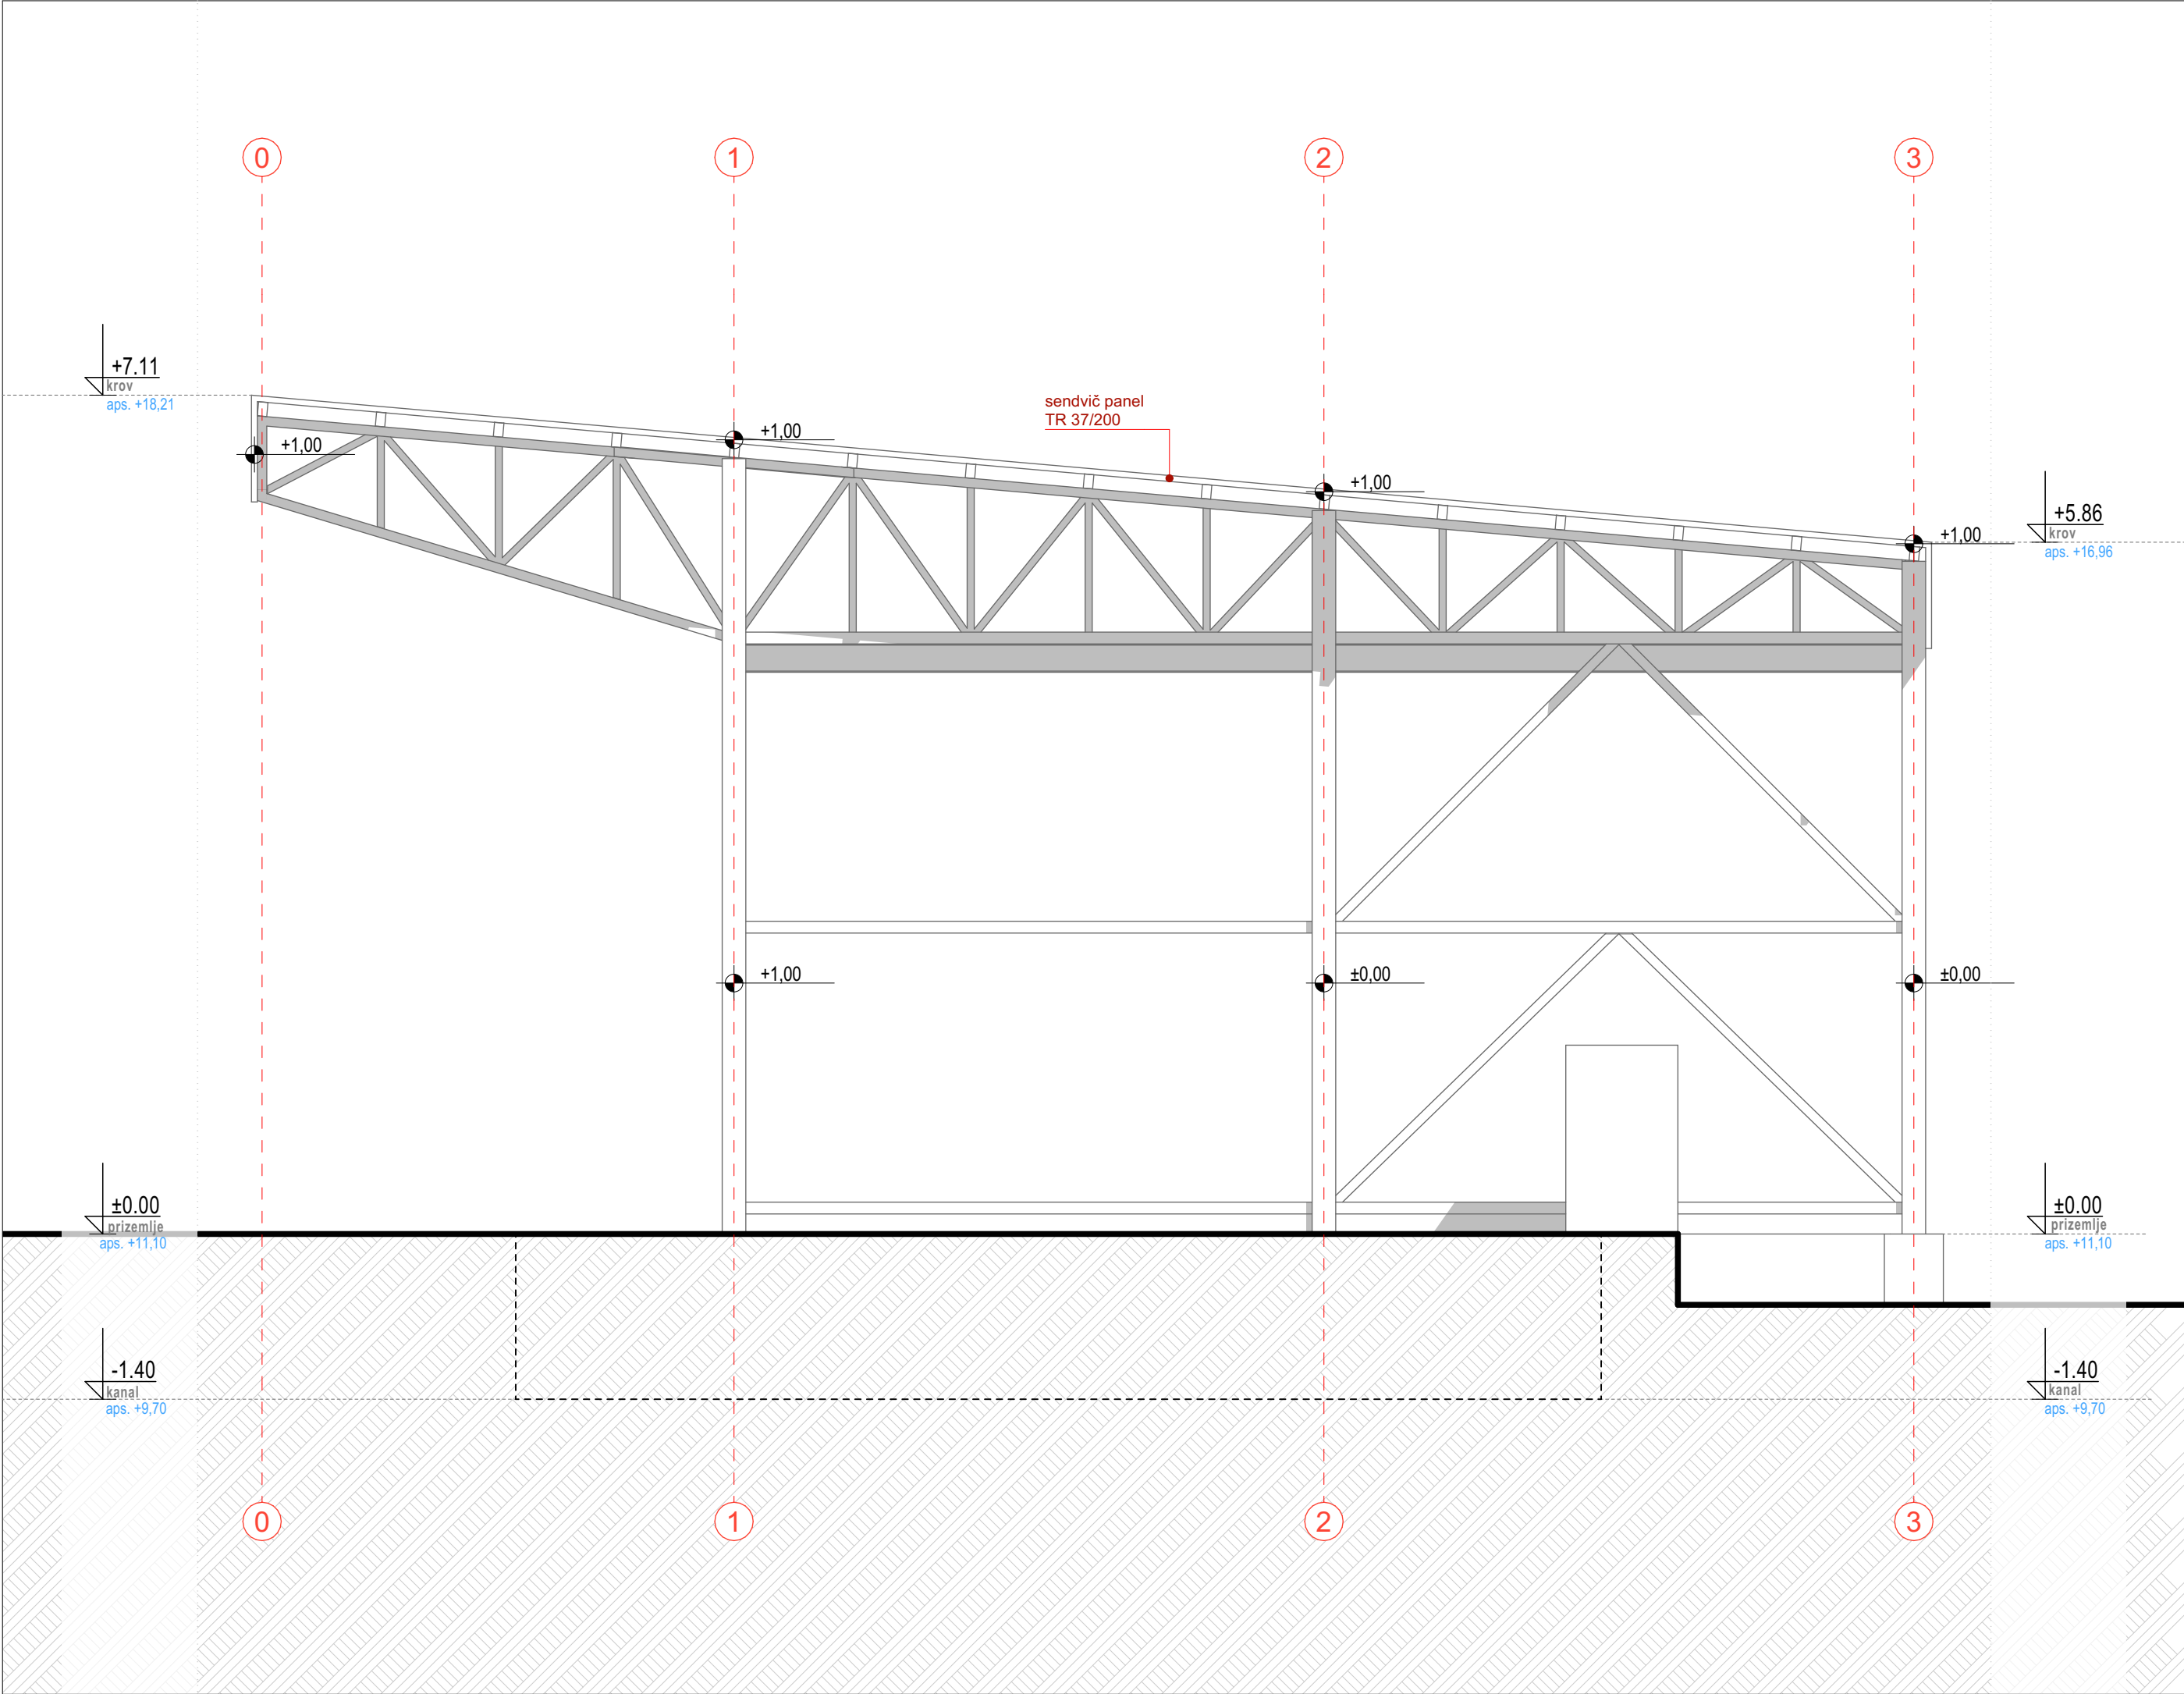

LEGENDA MATERIJALA

sendvič panel TR 37/200


relativna kota prizemlja
apsolutna kota prizemlja

+0,00m
+11,10mnv

relativna kota krova
apsolutna kota krova

+7,11m
+18,21mnv

Prilog:
ISTOČNA FASADA- OBJEKAT 1

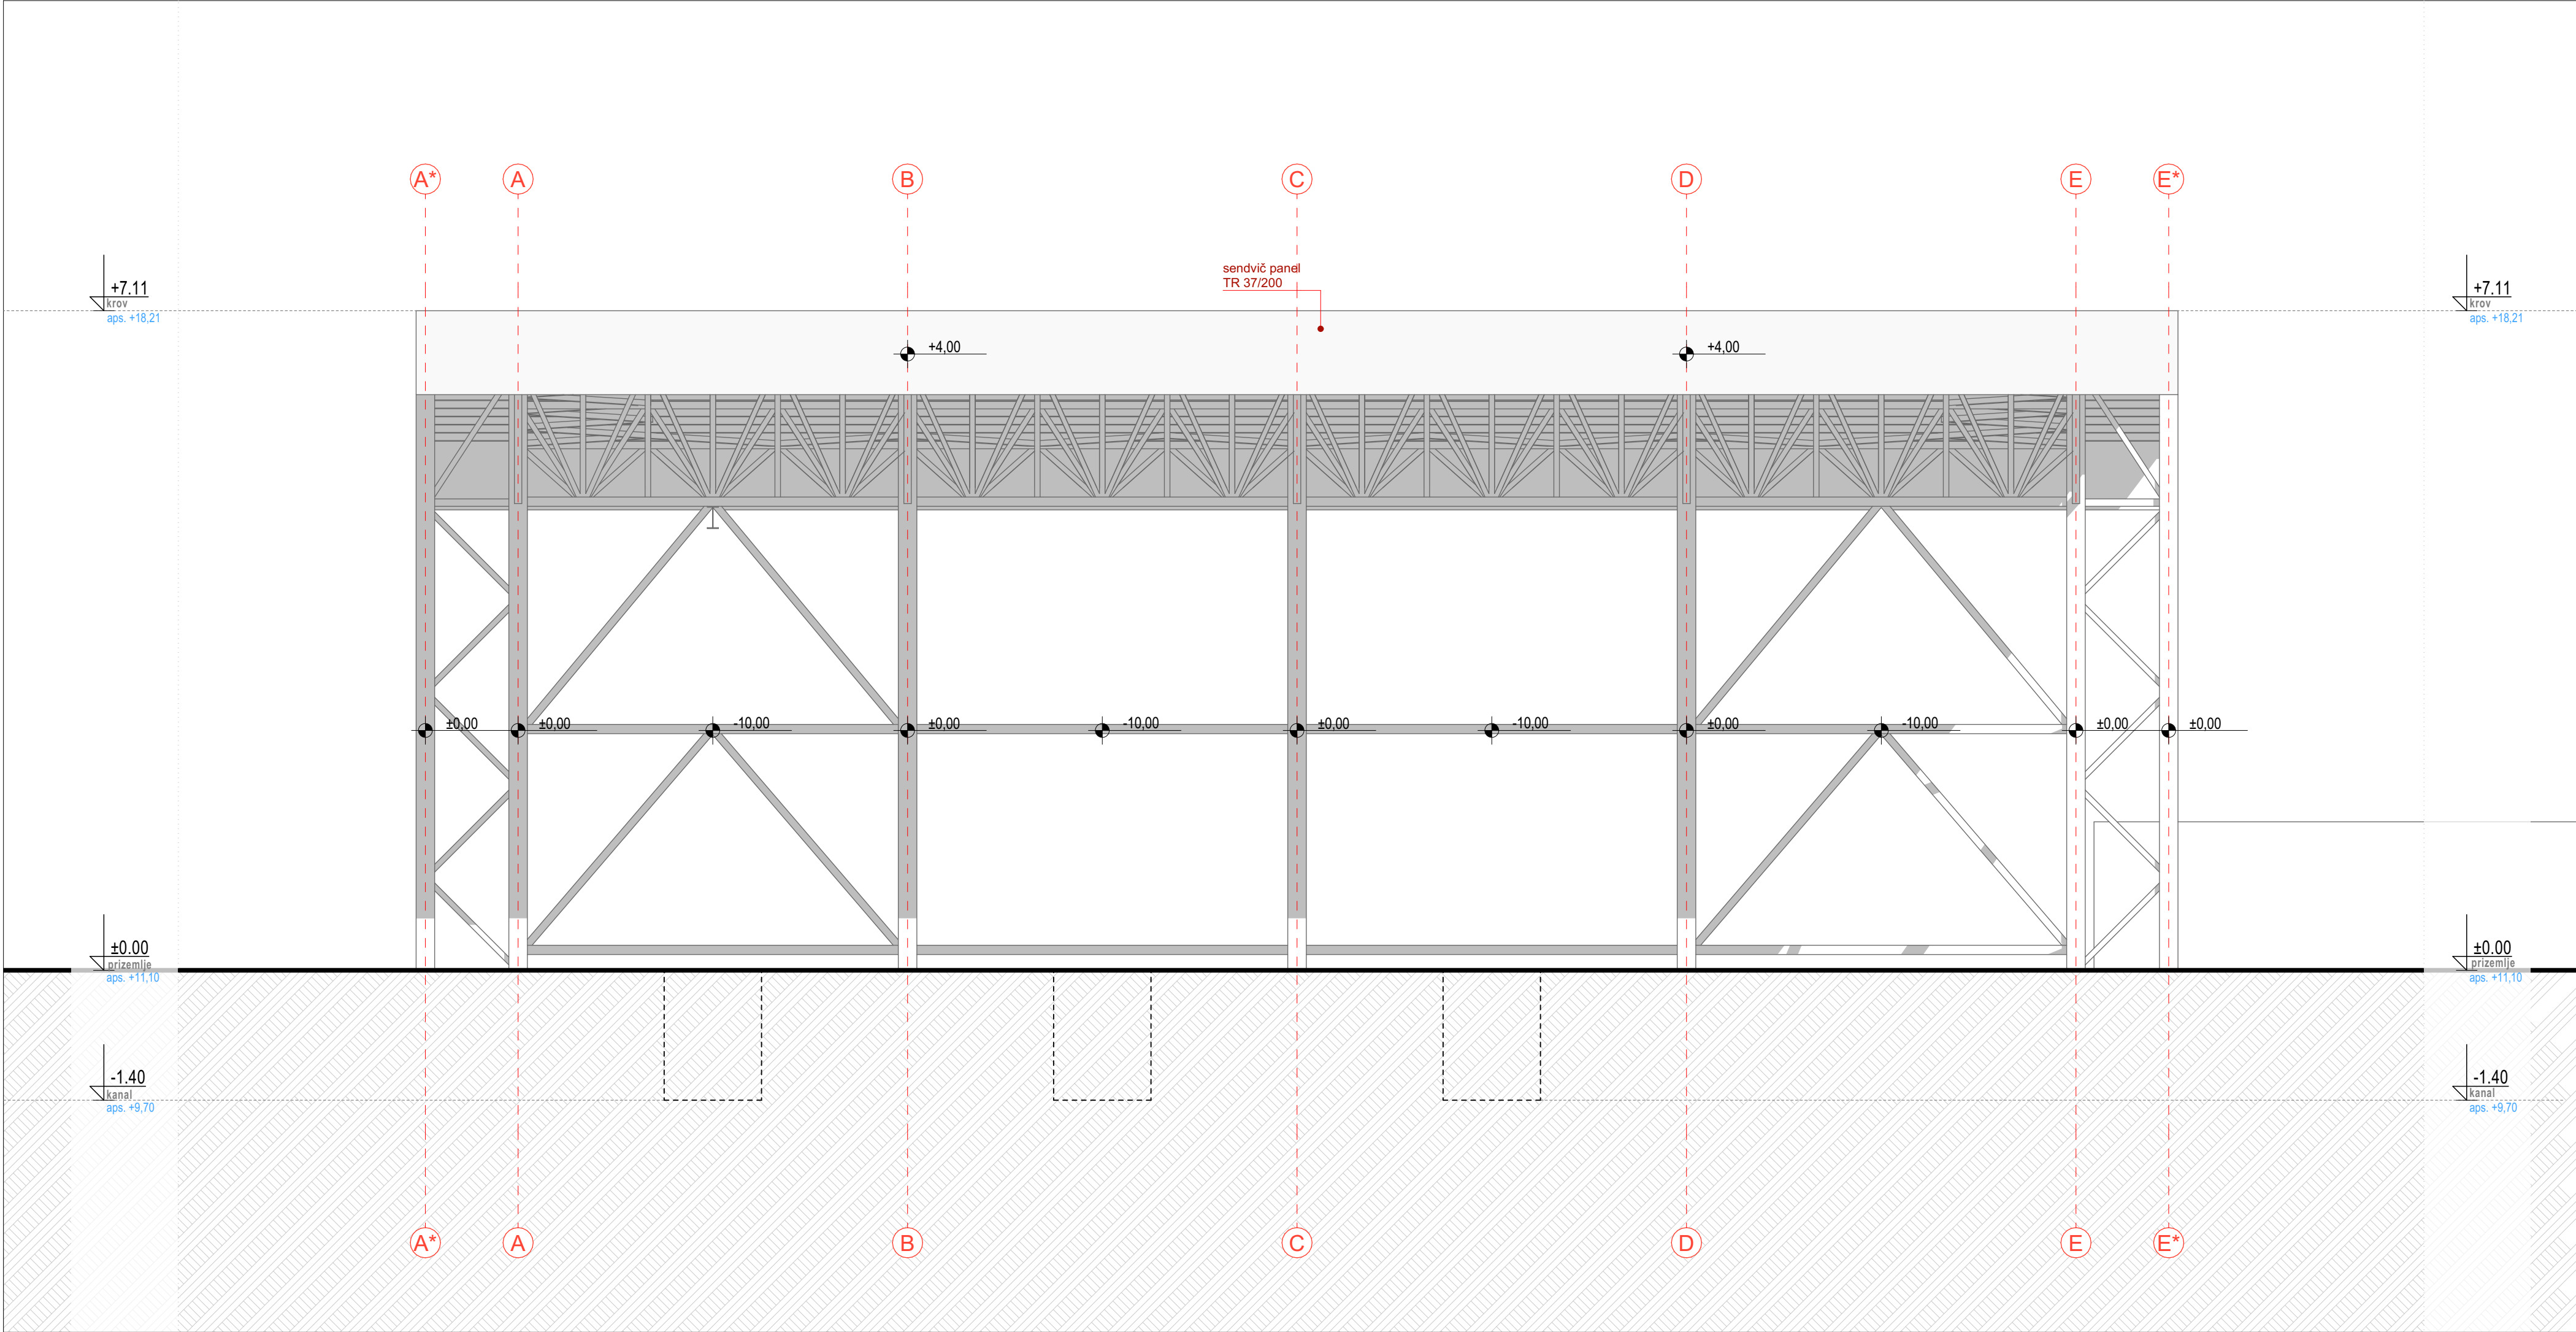

LEGENDA MATERIJALA

sendvič panel TR 37/200


relativna kota prizemlja
apsolutna kota prizemlja

+0,00m
+11,10m

relativna kota krova
apsolutna kota krova

+7,11m
+18,21m

Prilog:
JUŽNA FASADA- OBJEKAT 1

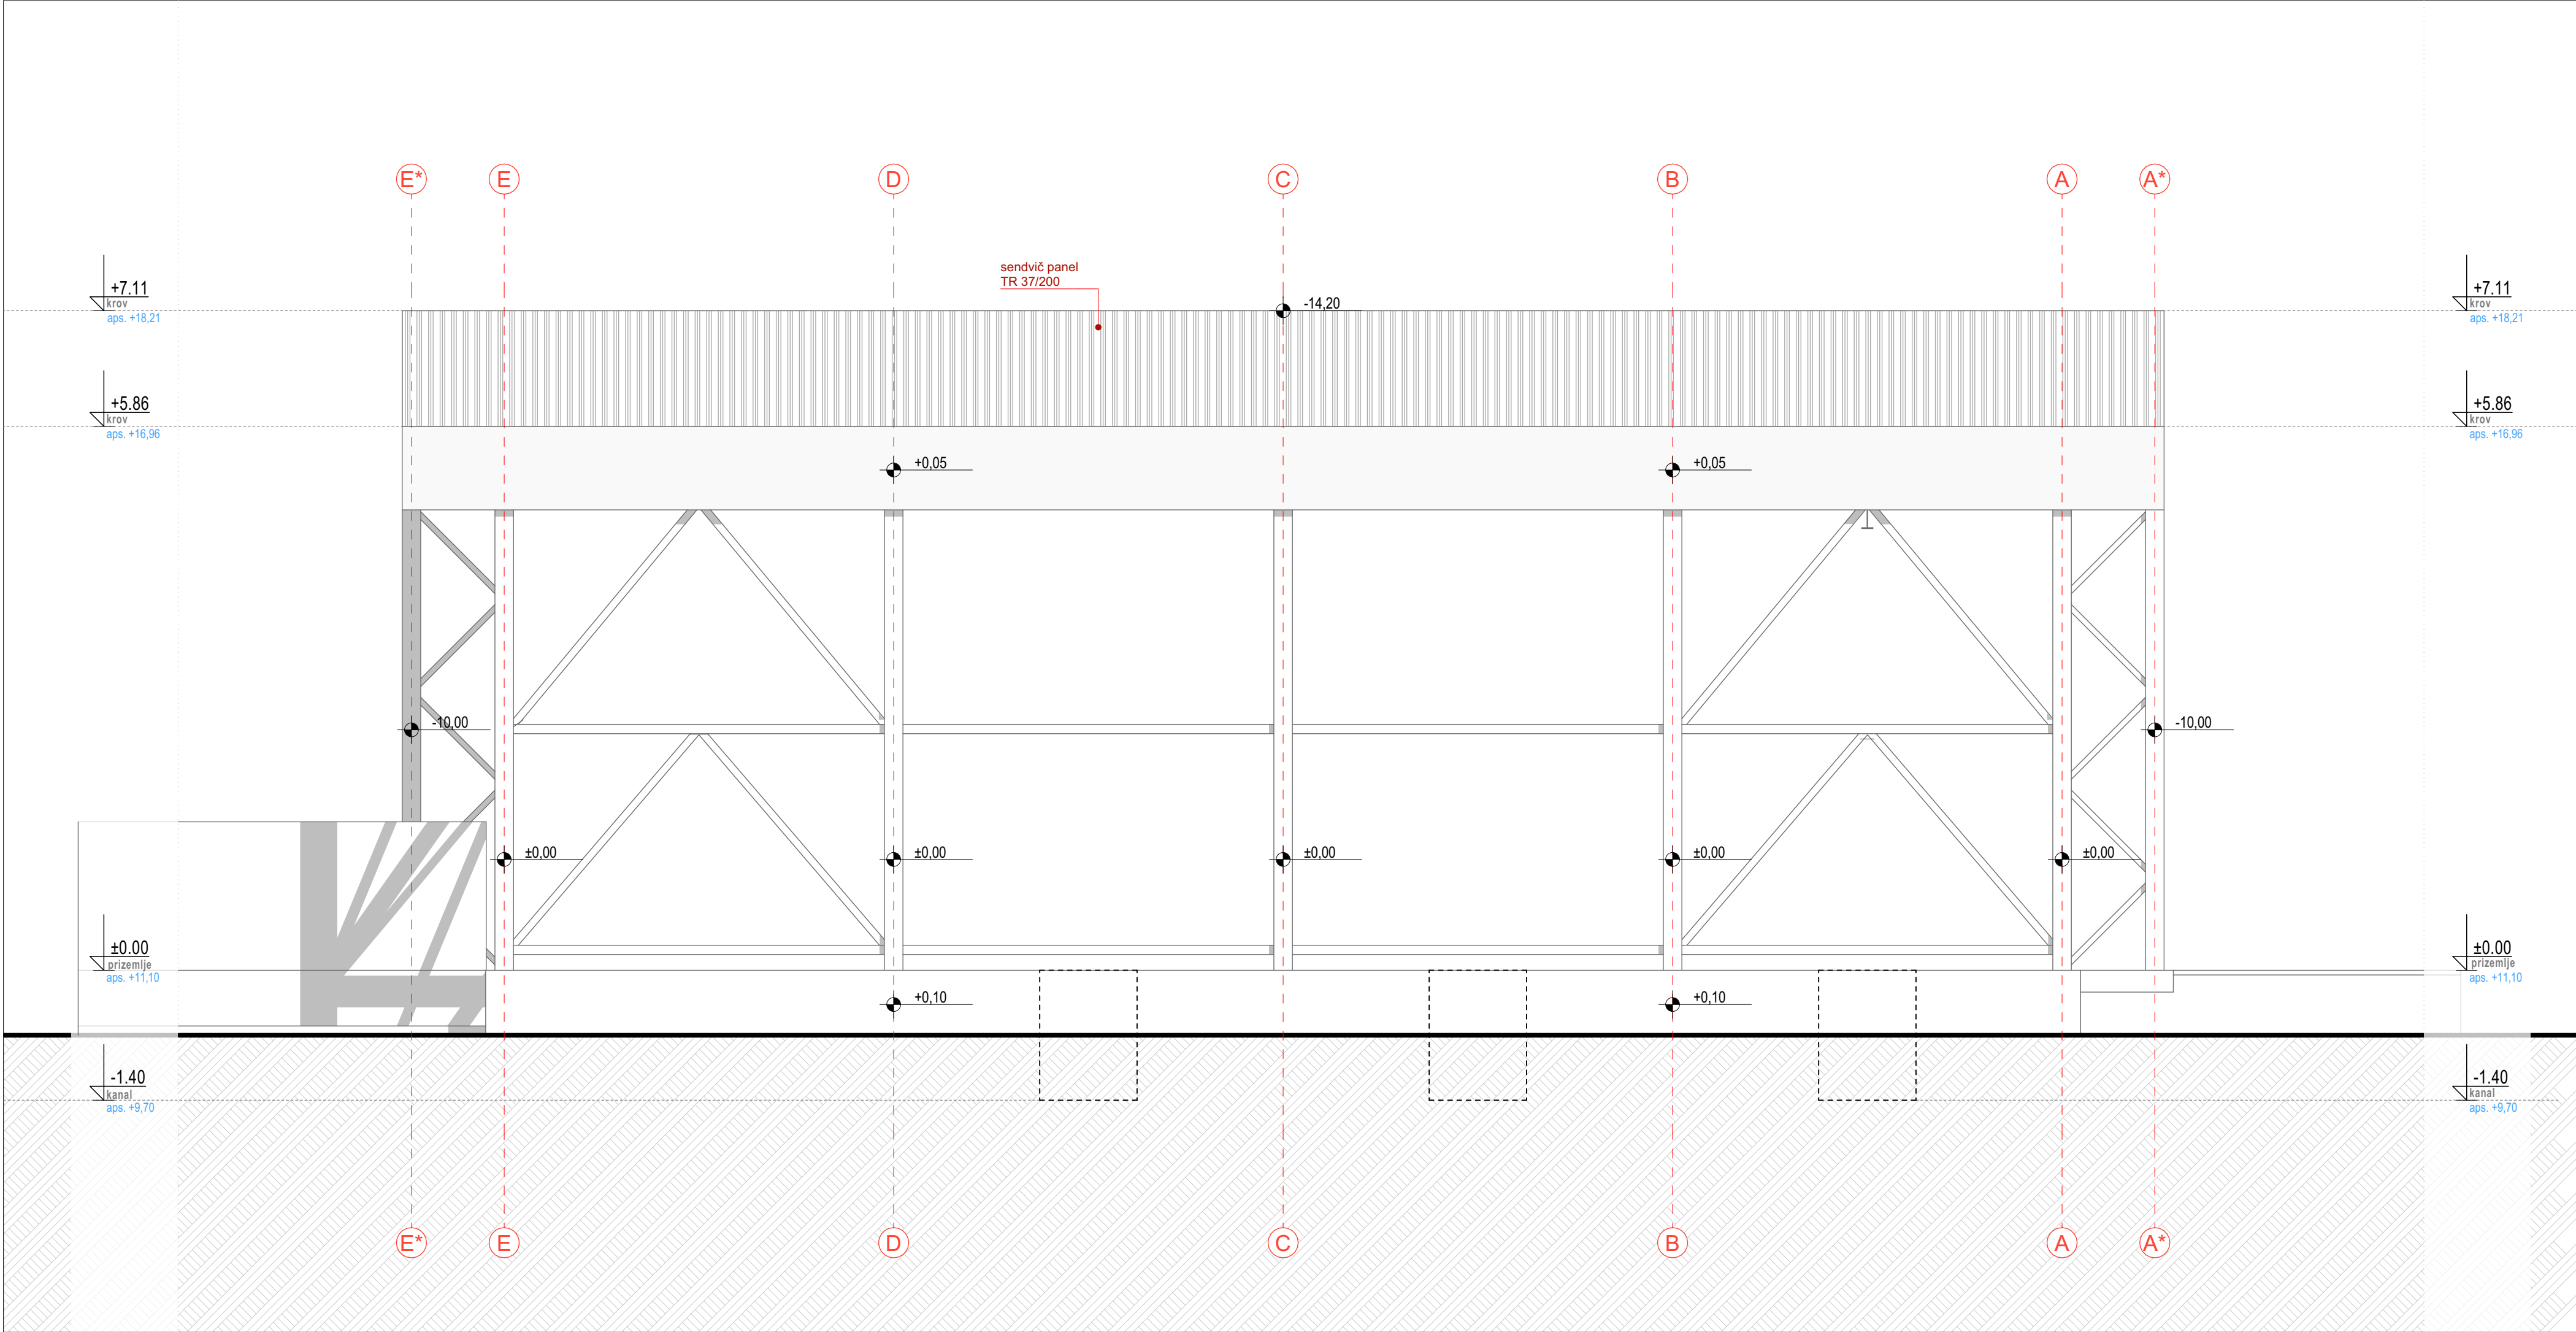

LEGENDA MATERIJALA

sendvič panel TR 37/200

relativna kota prizemlja

apsolutna kota prizemlja

+0,00m

+11,10m

relativna kota krova


apsolutna kota krova

+7,11m


+18,21m

Prilog:

SJEVERNA FASADA- OBJEKAT 1

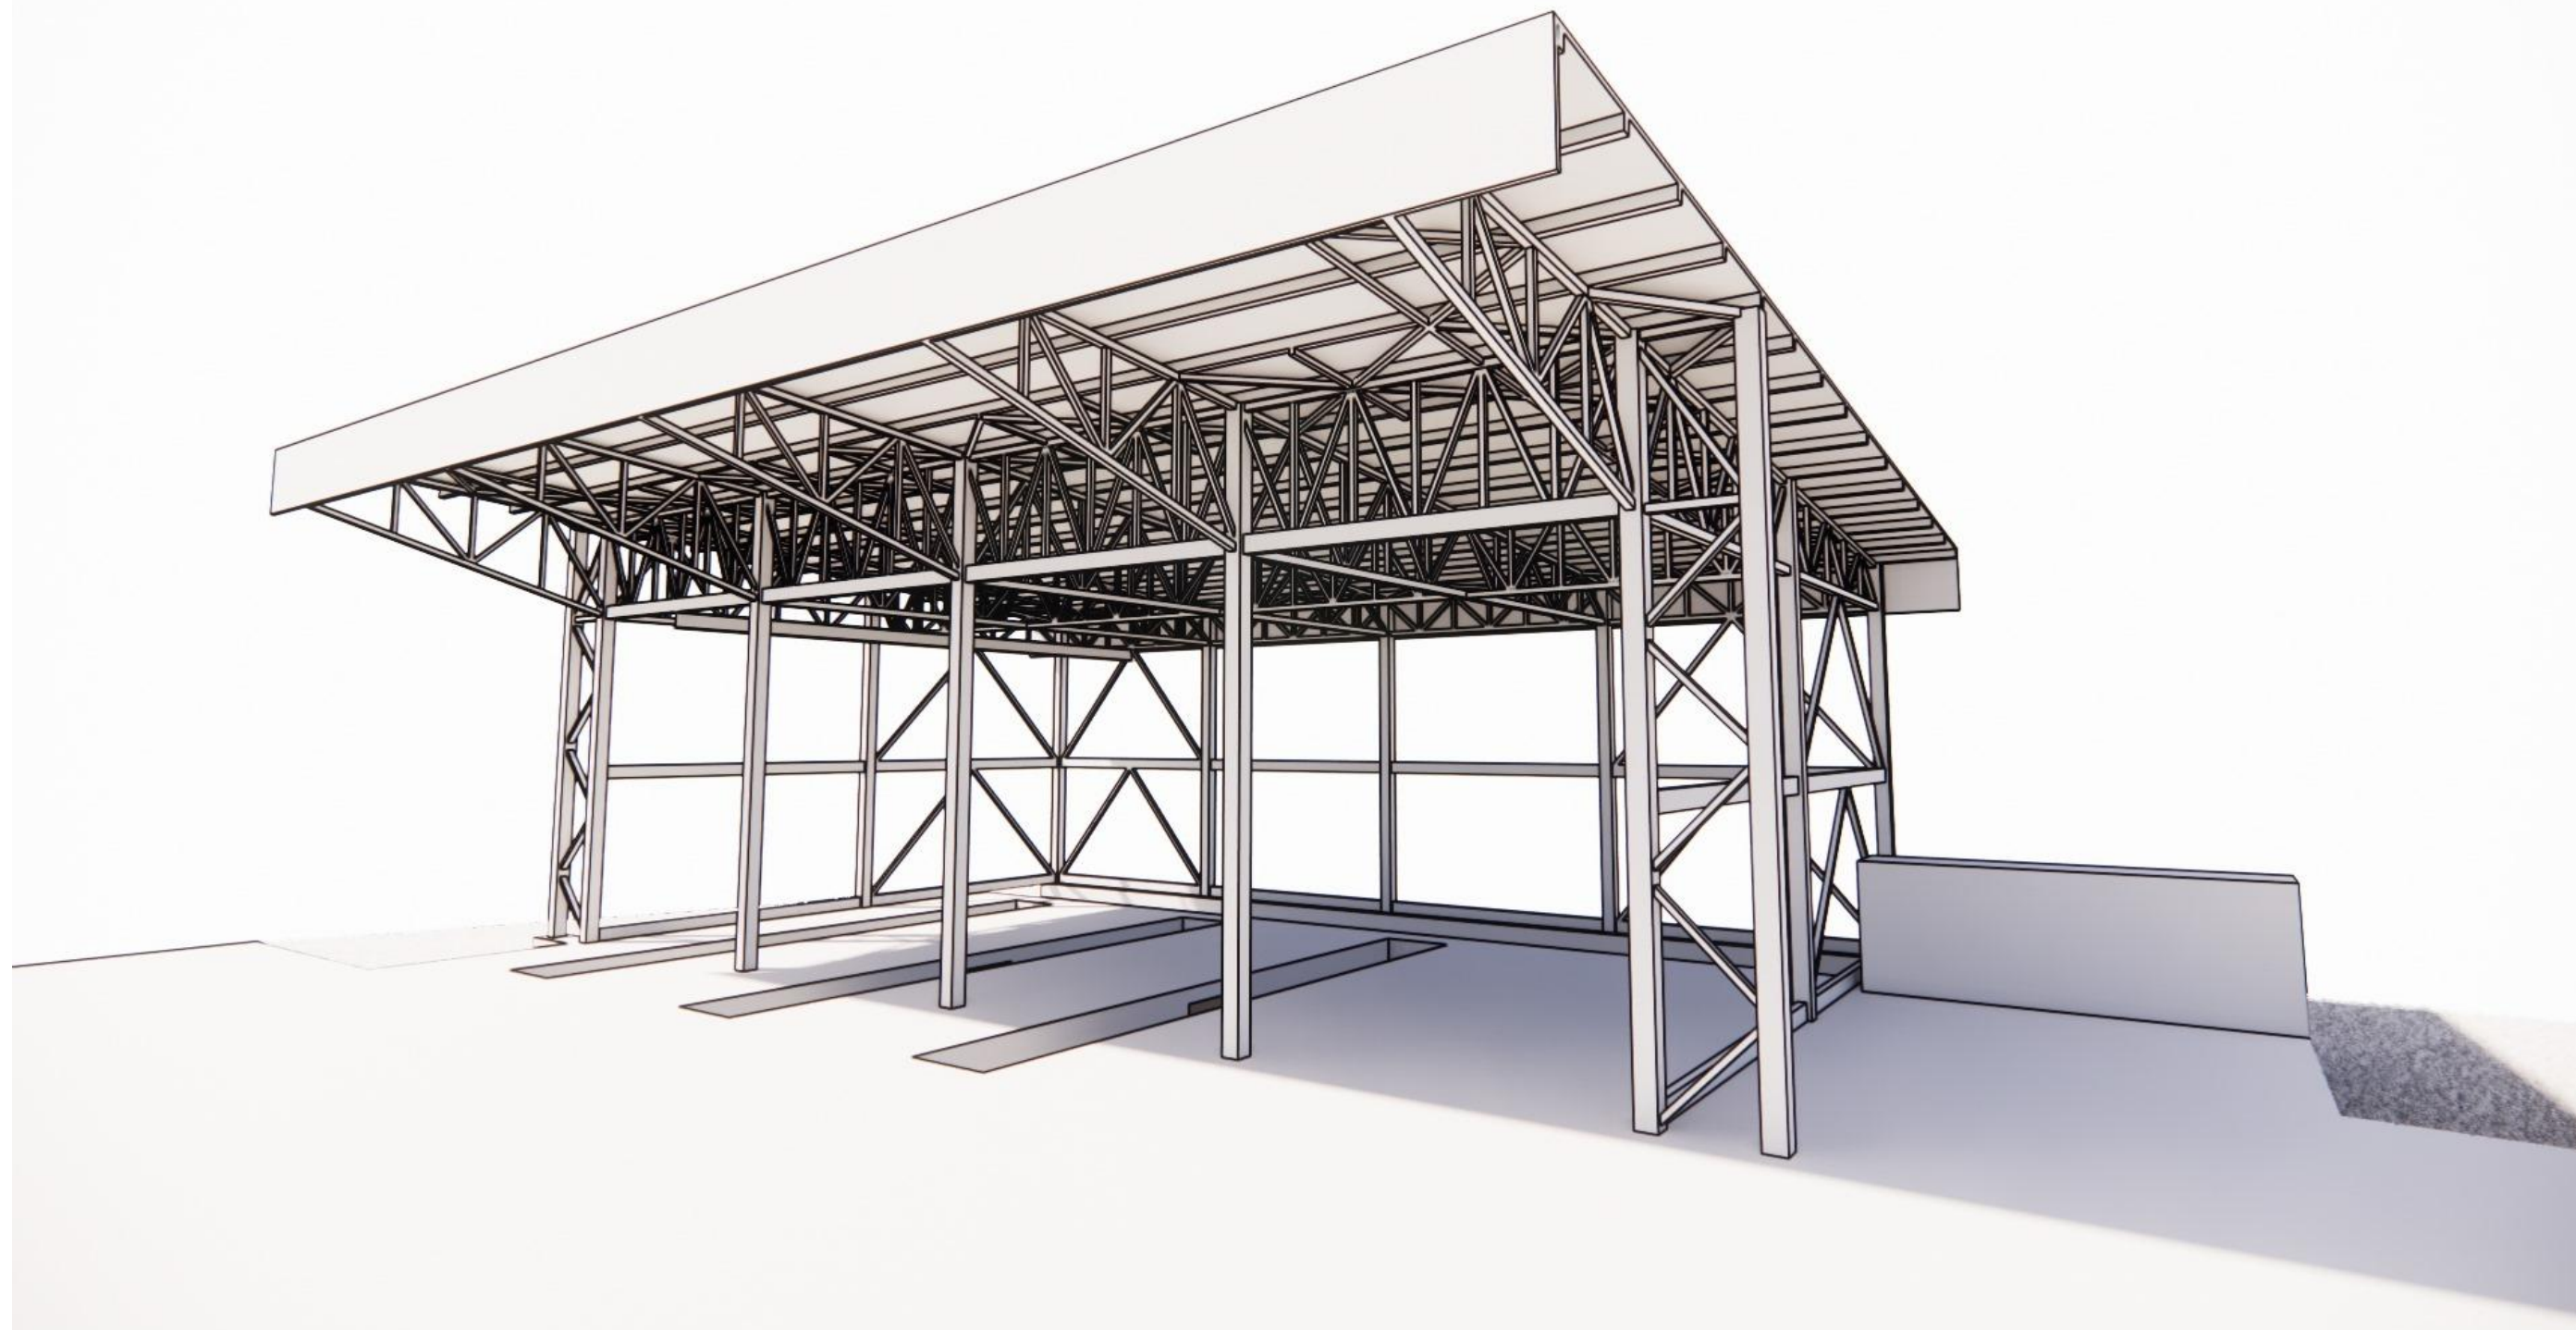

Prilog:
3D VIZUALIZACIJA- objekat 1

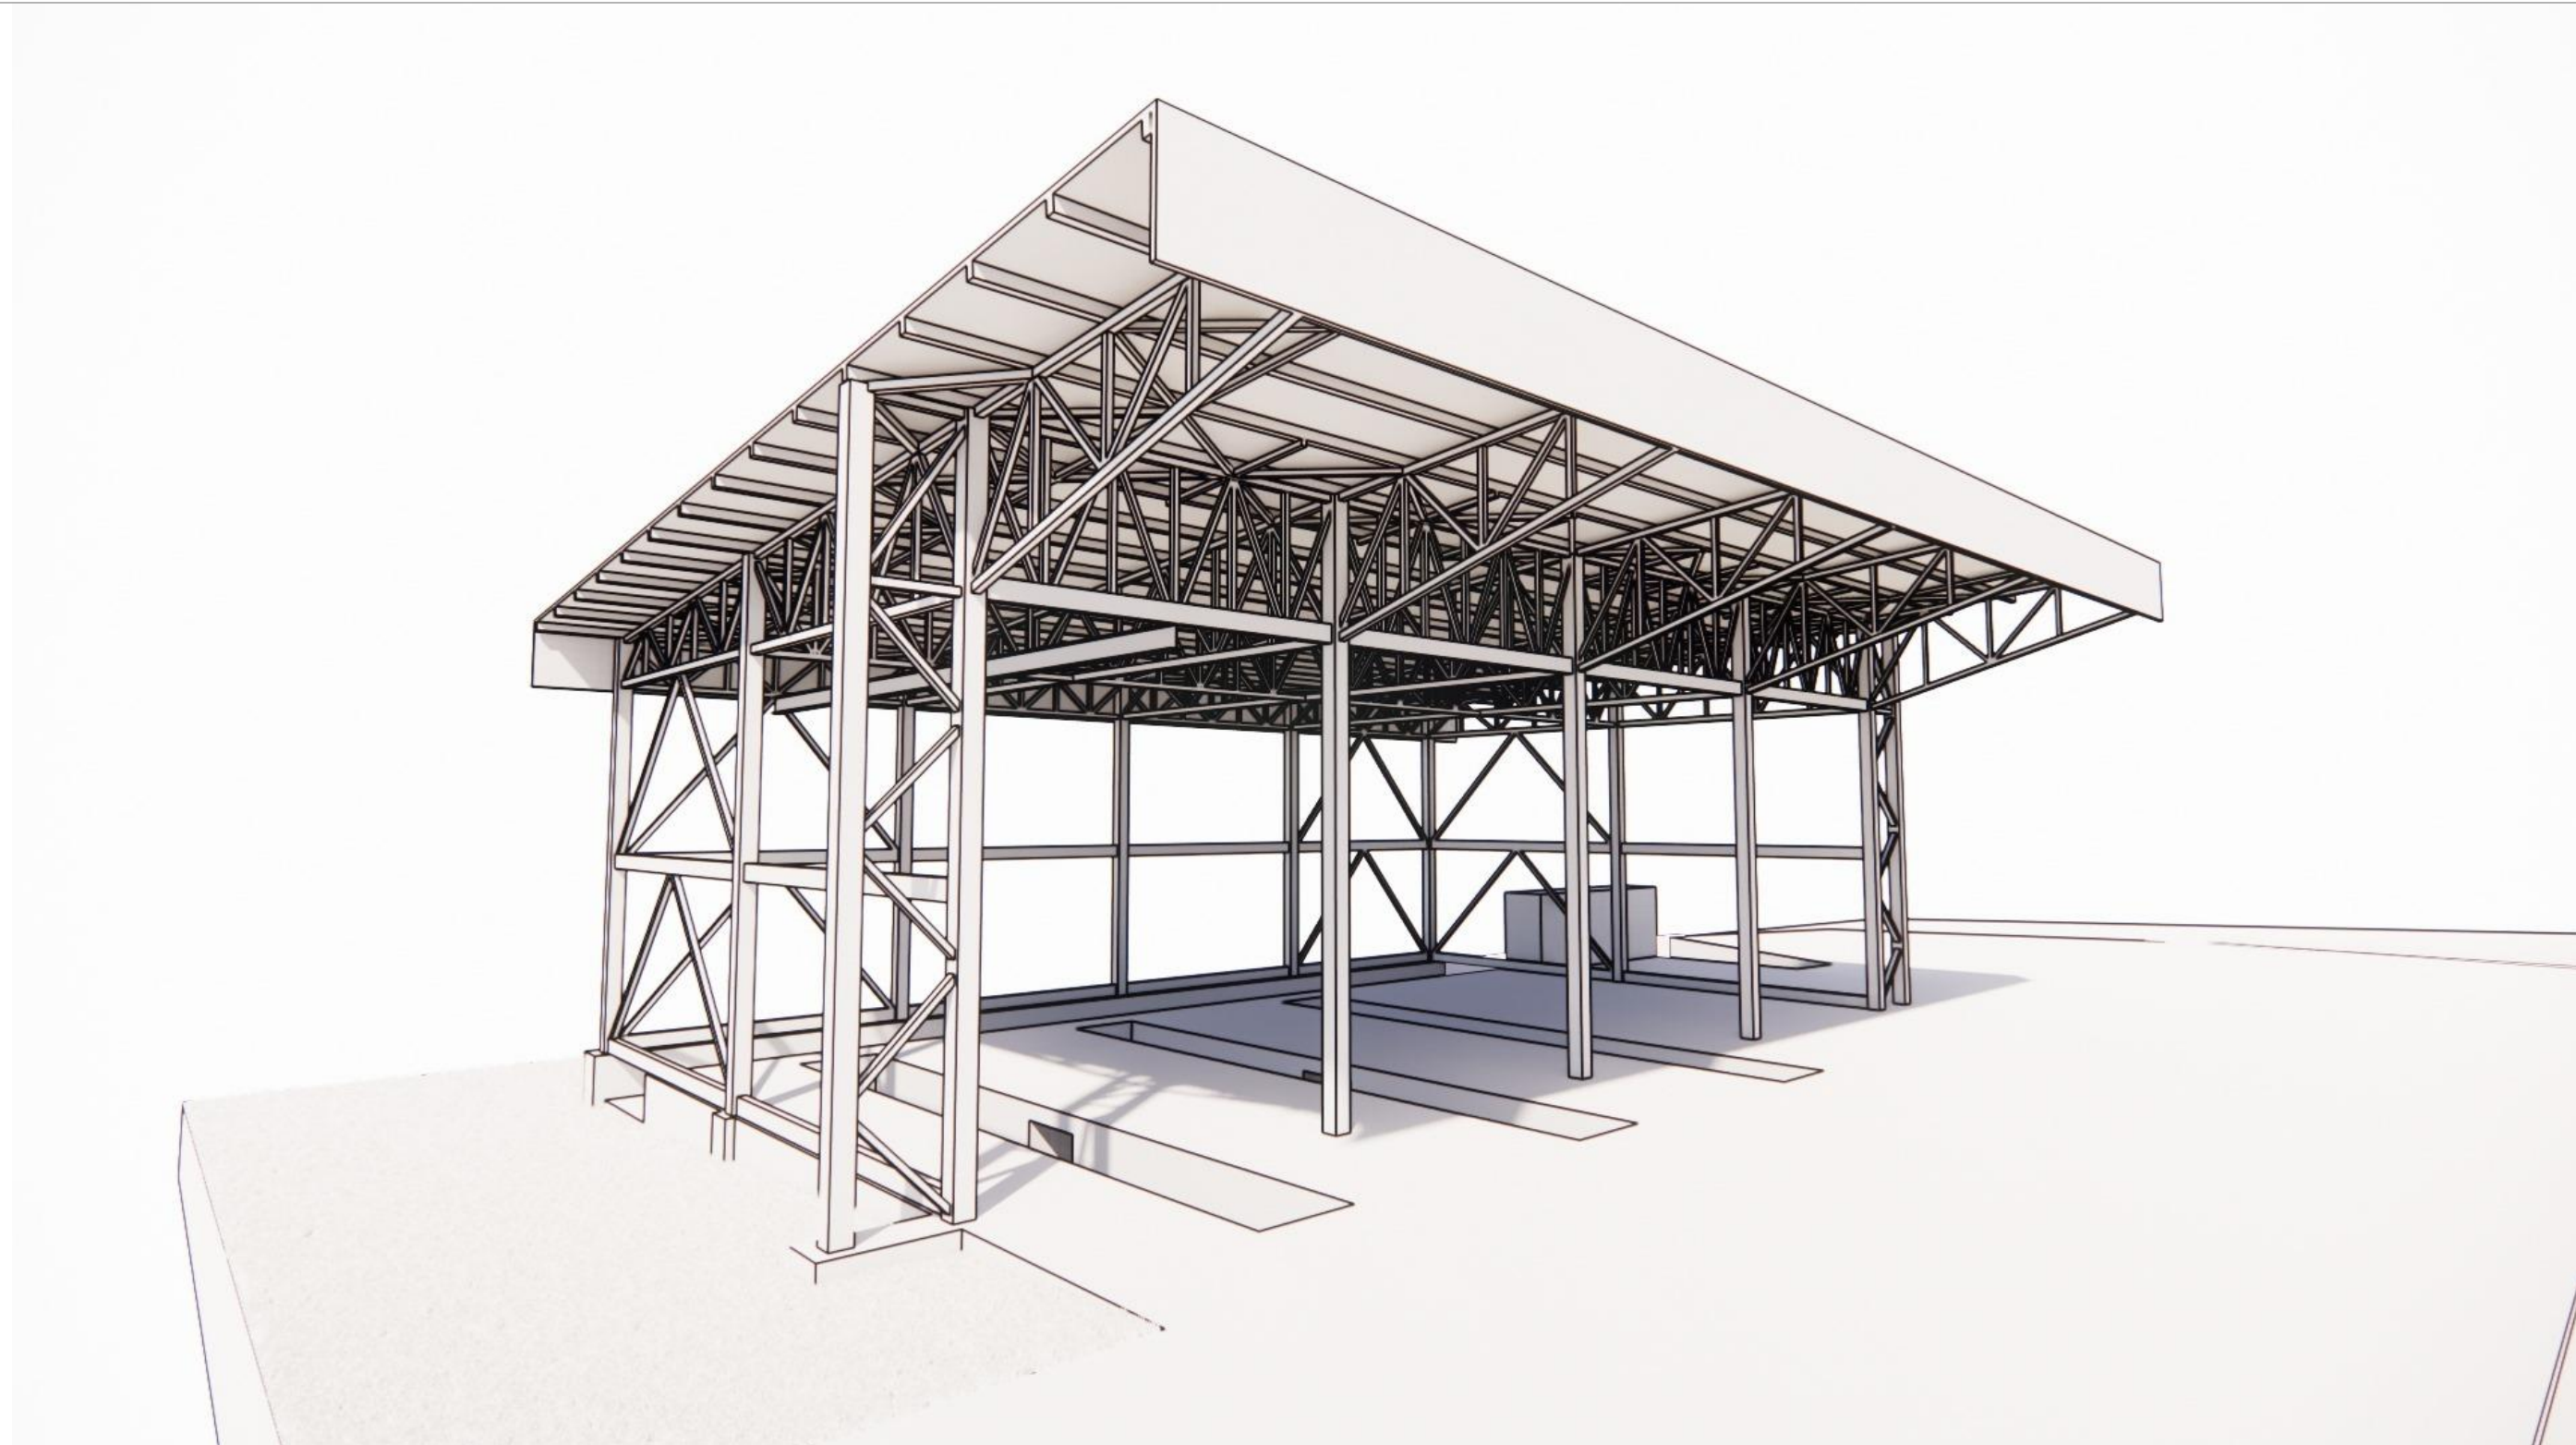

Prilog:
3D VIZUALIZACIJA- objekat 1